K&E 99 4452 2-79 696824

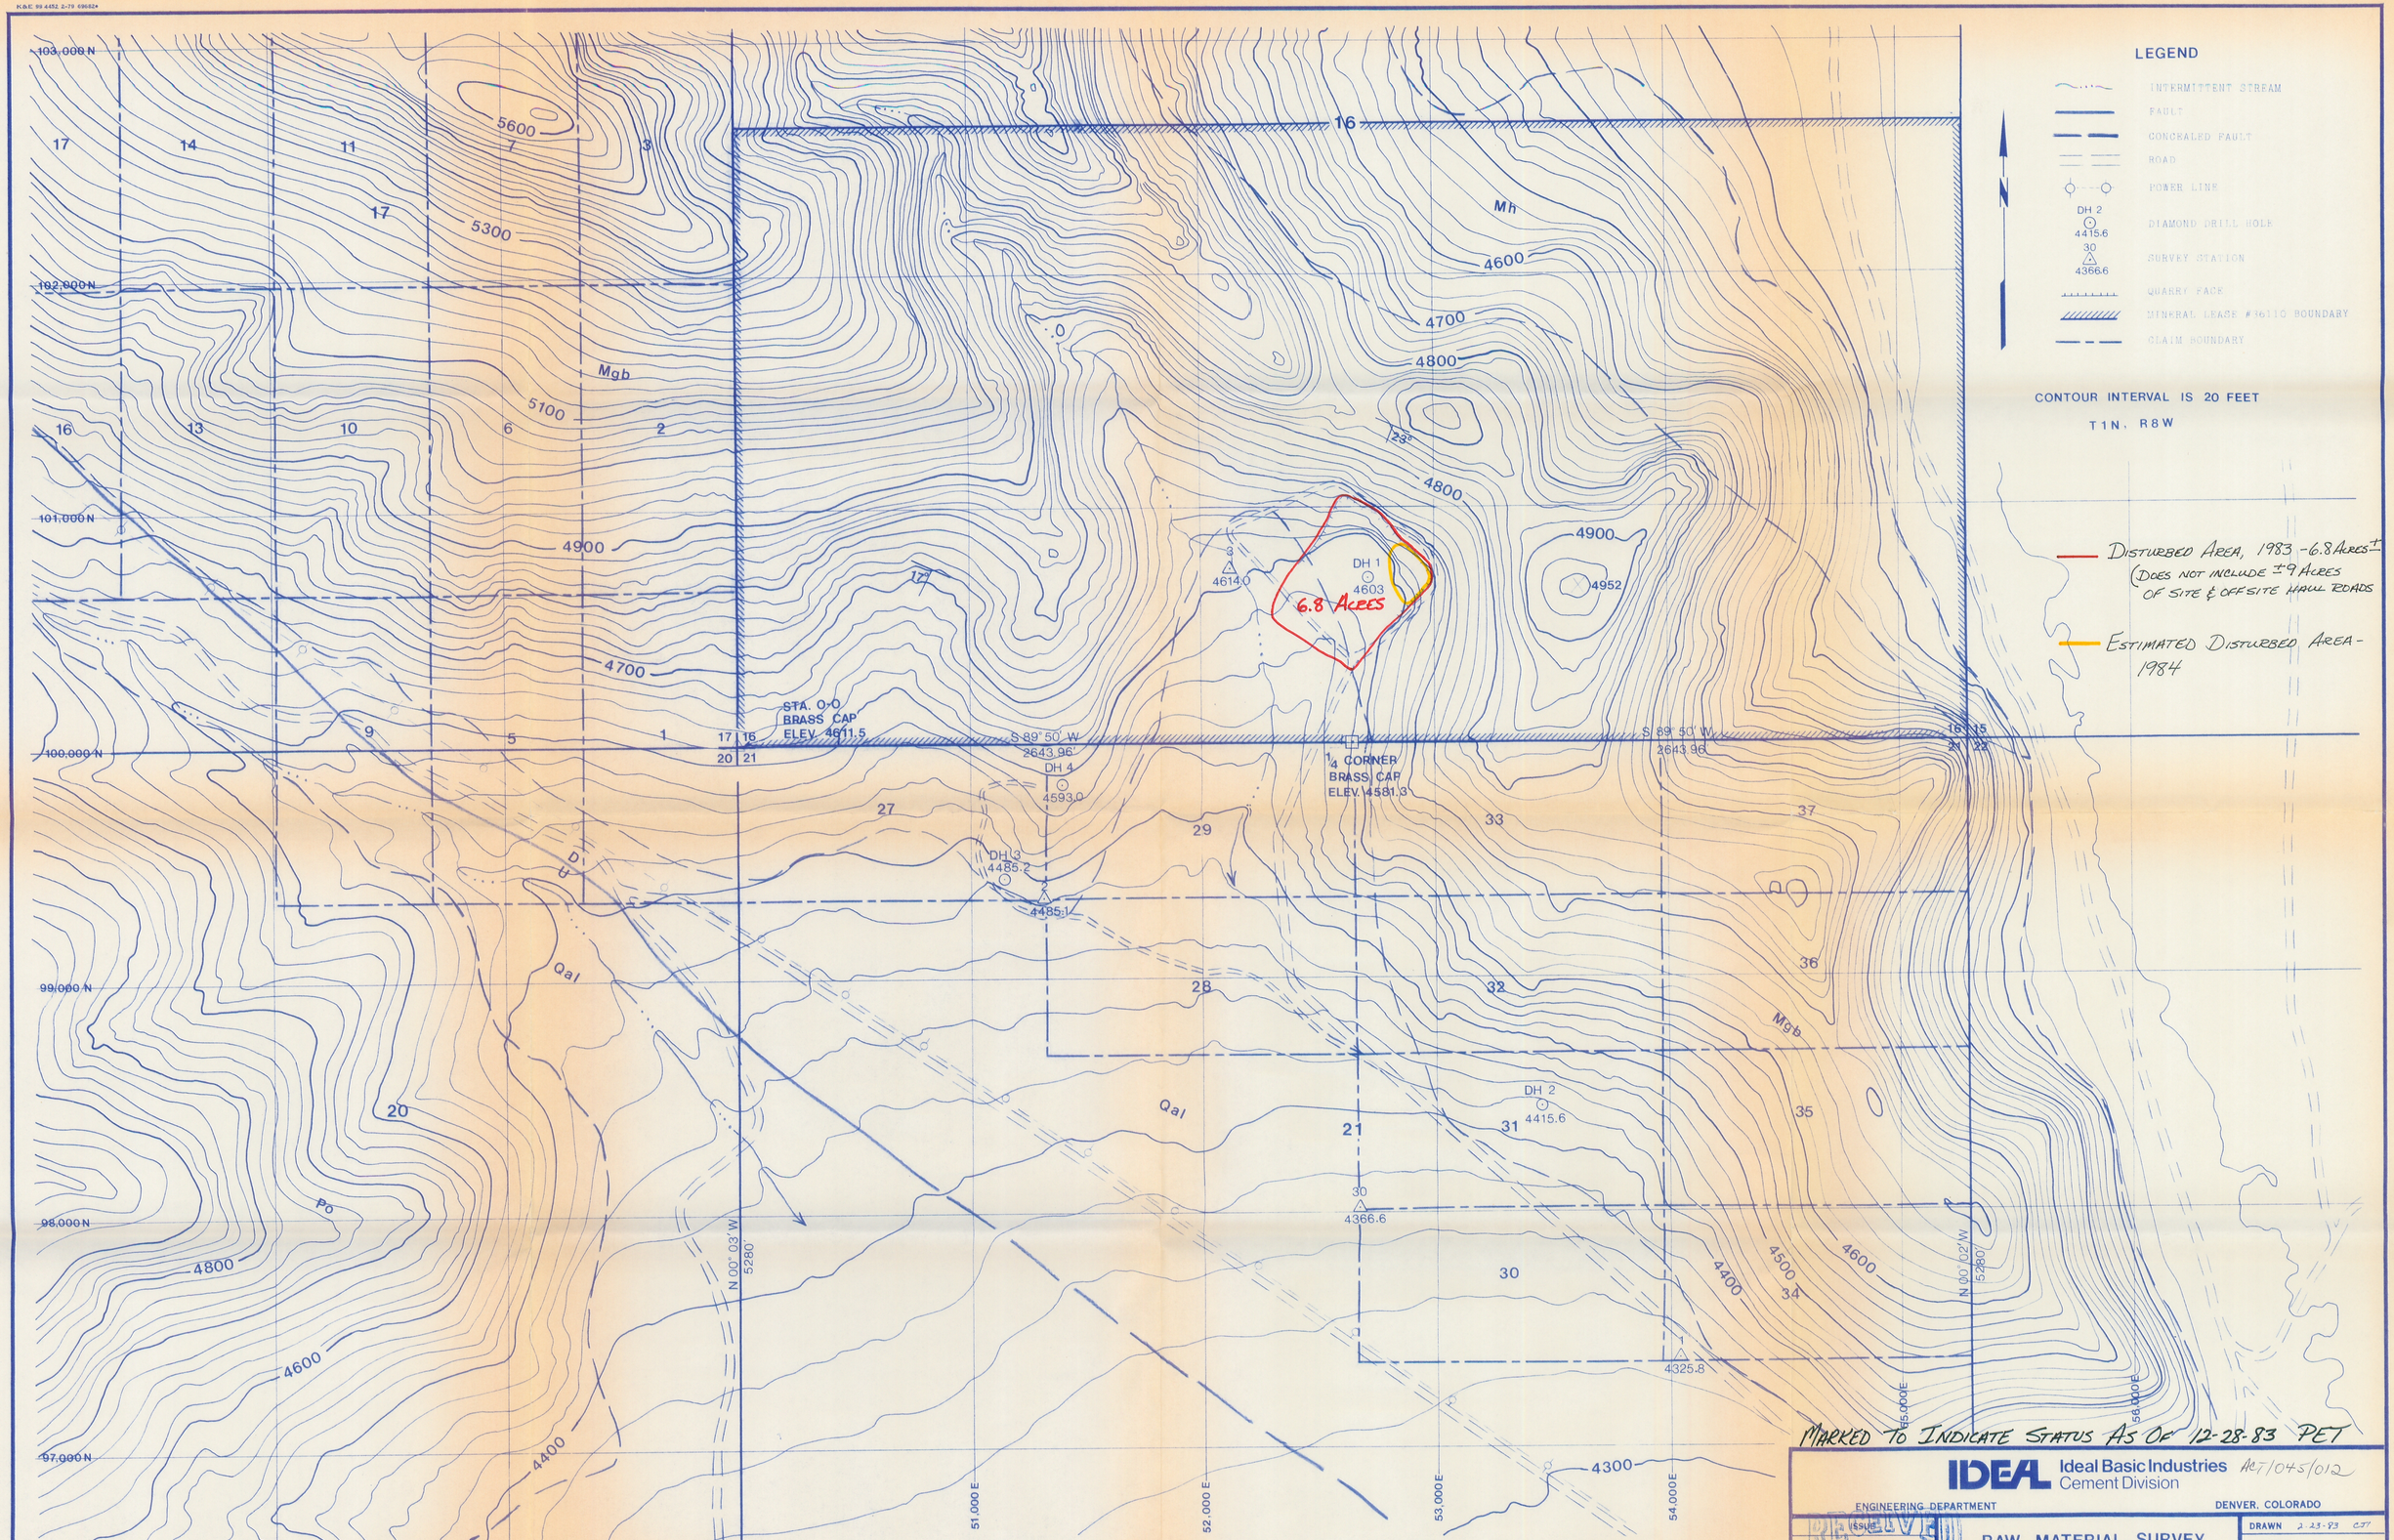

MARKED TO INDICATE STATUS AS OF 12-28-83 PET

REVISION F	REVISION E	REVISION D	REVISION C	REVISION B	REVISION A
					QUARRY UPDATED TO 10-27-82
					4-27-83 CJT

IDEAL Ideal Basic Industries Cement Division

A87/045/012

ENGINEERING DEPARTMENT — DENVER, COLORADO

ISSUE

RECEIVED JAN 05 1984 DIVISION OF OIL, GAS & MINING

RAW MATERIAL SURVEY
POVERTY POINT LIMESTONE
TOOELE COUNTY, UTAH

DRAWN 2-23-83 CJT
CHECKED
APPROVED
SCALE 1" = 300'
dcc - 1496