CRYSTALLIZERS

POND	ACRES	USABLE ACRES	Tons/yield*
4P1	197	197	78,800
4P2	188	150	60,000
4H2	212	188	75,200
4Q	184	95	38,000
Total	781	630	252,000
4N1	177	177	70,800
4H1	177	177	70,800
Total	354	354	141,600
4C	396	365	146,000
4E1	345	311	124,600
4E2	287	279	111,600
4J	266	231	92,500
4M1	189	138	55,100
4M2	193	148	59,000
Total	1,676	1,472	588,600

* - 100 TONS/ACRE-INCH @ 4"/YEAR

CONCENTRATORS

POND	USABLE ACRES
4B1	428
4B2	158
4F	50
4D	217
4G	217
4K	195
4KO	209
4K1	252
4K2	248
TOTAL	1,974

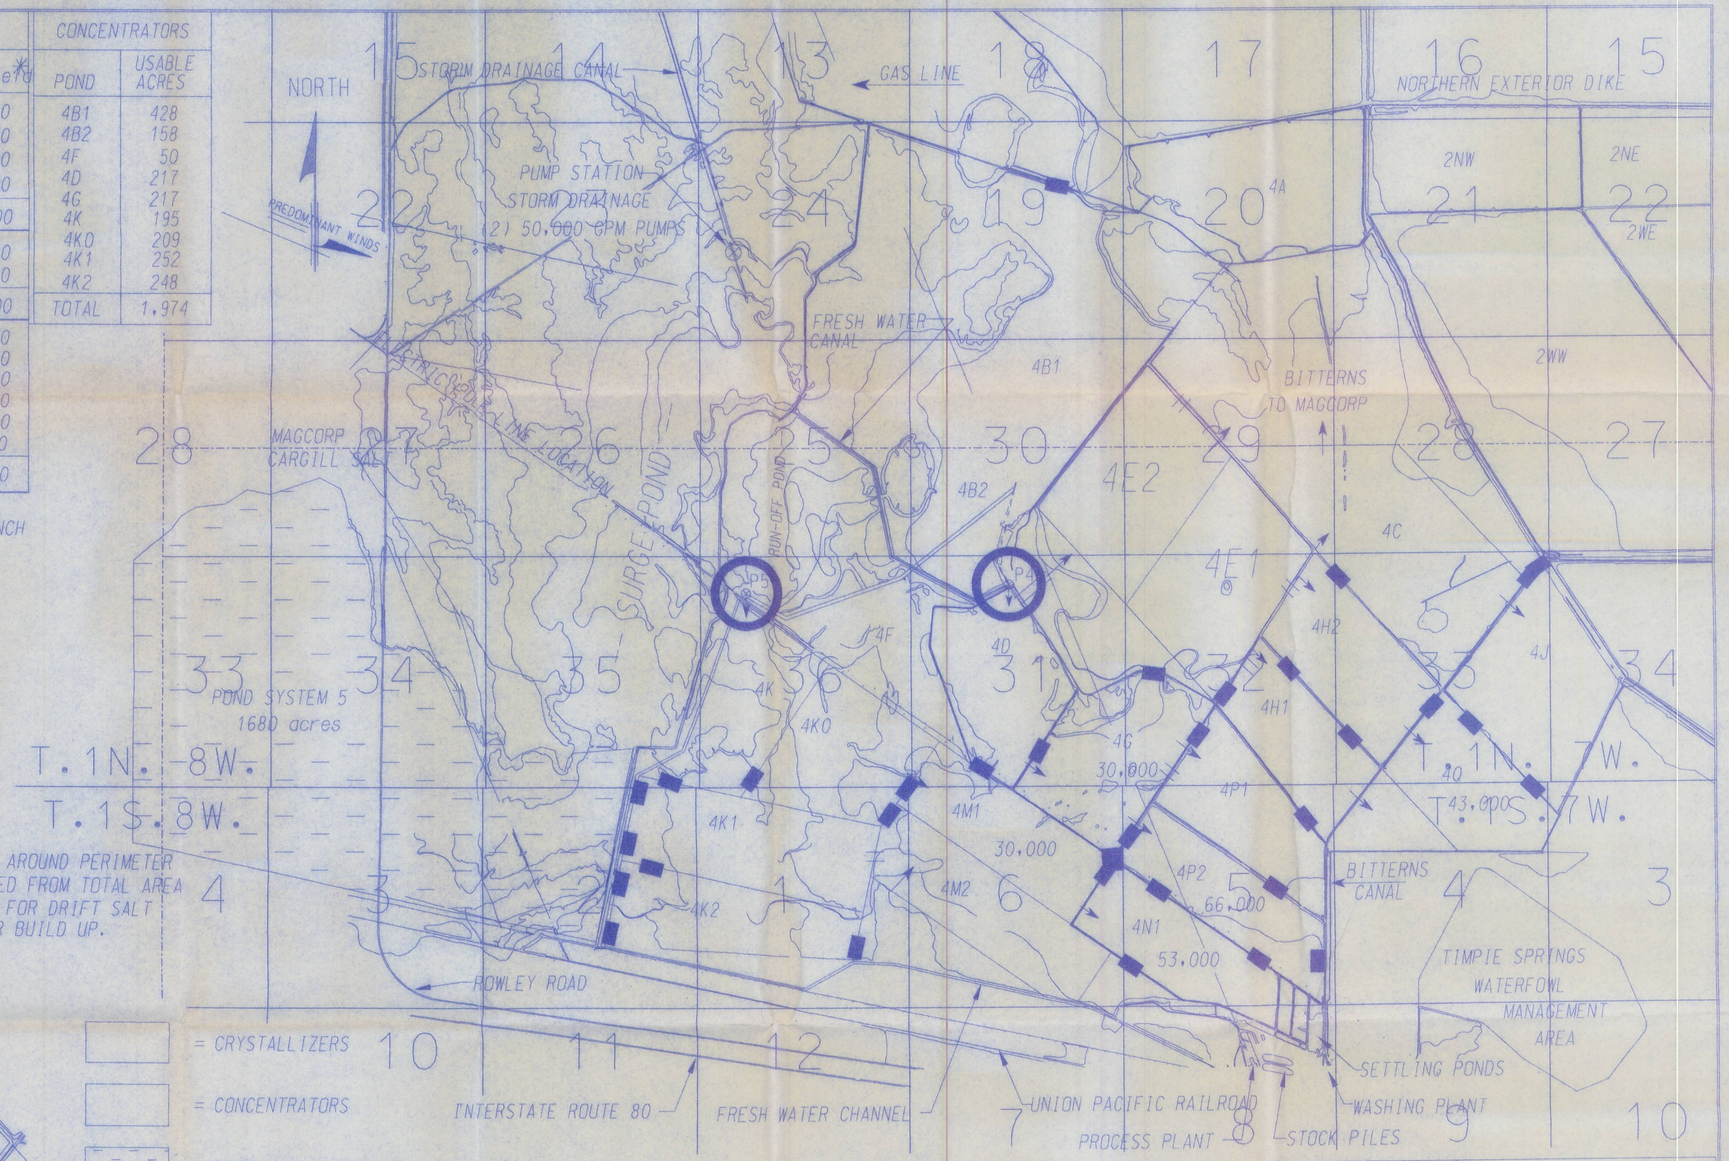

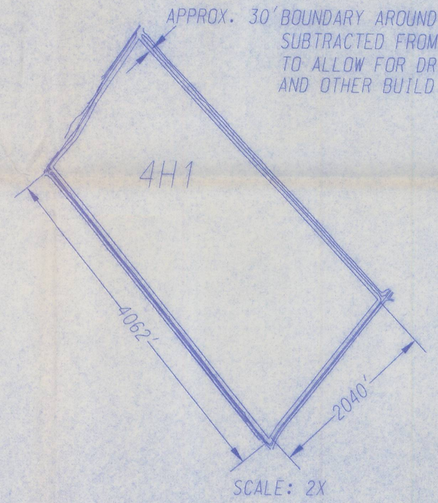

= CRYSTALLIZERS

= CONCENTRATORS

= PROPOSED EXPANSION

= EXISTING GATES

= PROPOSED GATES

= FUTURE DIKES

PUMP STATIONS

P4: 1 x 23,000 gpm
1 x 16,000 gpm

P5: 1 x 50,000 gpm

0 5000' 10000 FEET

0 1/4 1/2 1 2 MILES

1 ACRE = 43560 SQ. FT.
1 MILE = 5280 FEET

SCALE

CARGILL SALT TIMPIE, UT.	TITLE: POND SYSTEM AREA DISTRIBUTION
LOCATION: TIMPIE, UTAH	DRAWING #: 3005X1-97
EQUIPMENT NAME:	INDEX #: X1-97
EQUIPMENT #:	DEPARTMENT:
DRAWN BY: JJF / APPROVED:	DATE: 10-14-97 / SCALE: 1"=3000'

RECEIVED OCT - 2 2000 DIV. OF OIL, GAS & MINING

M/045/030