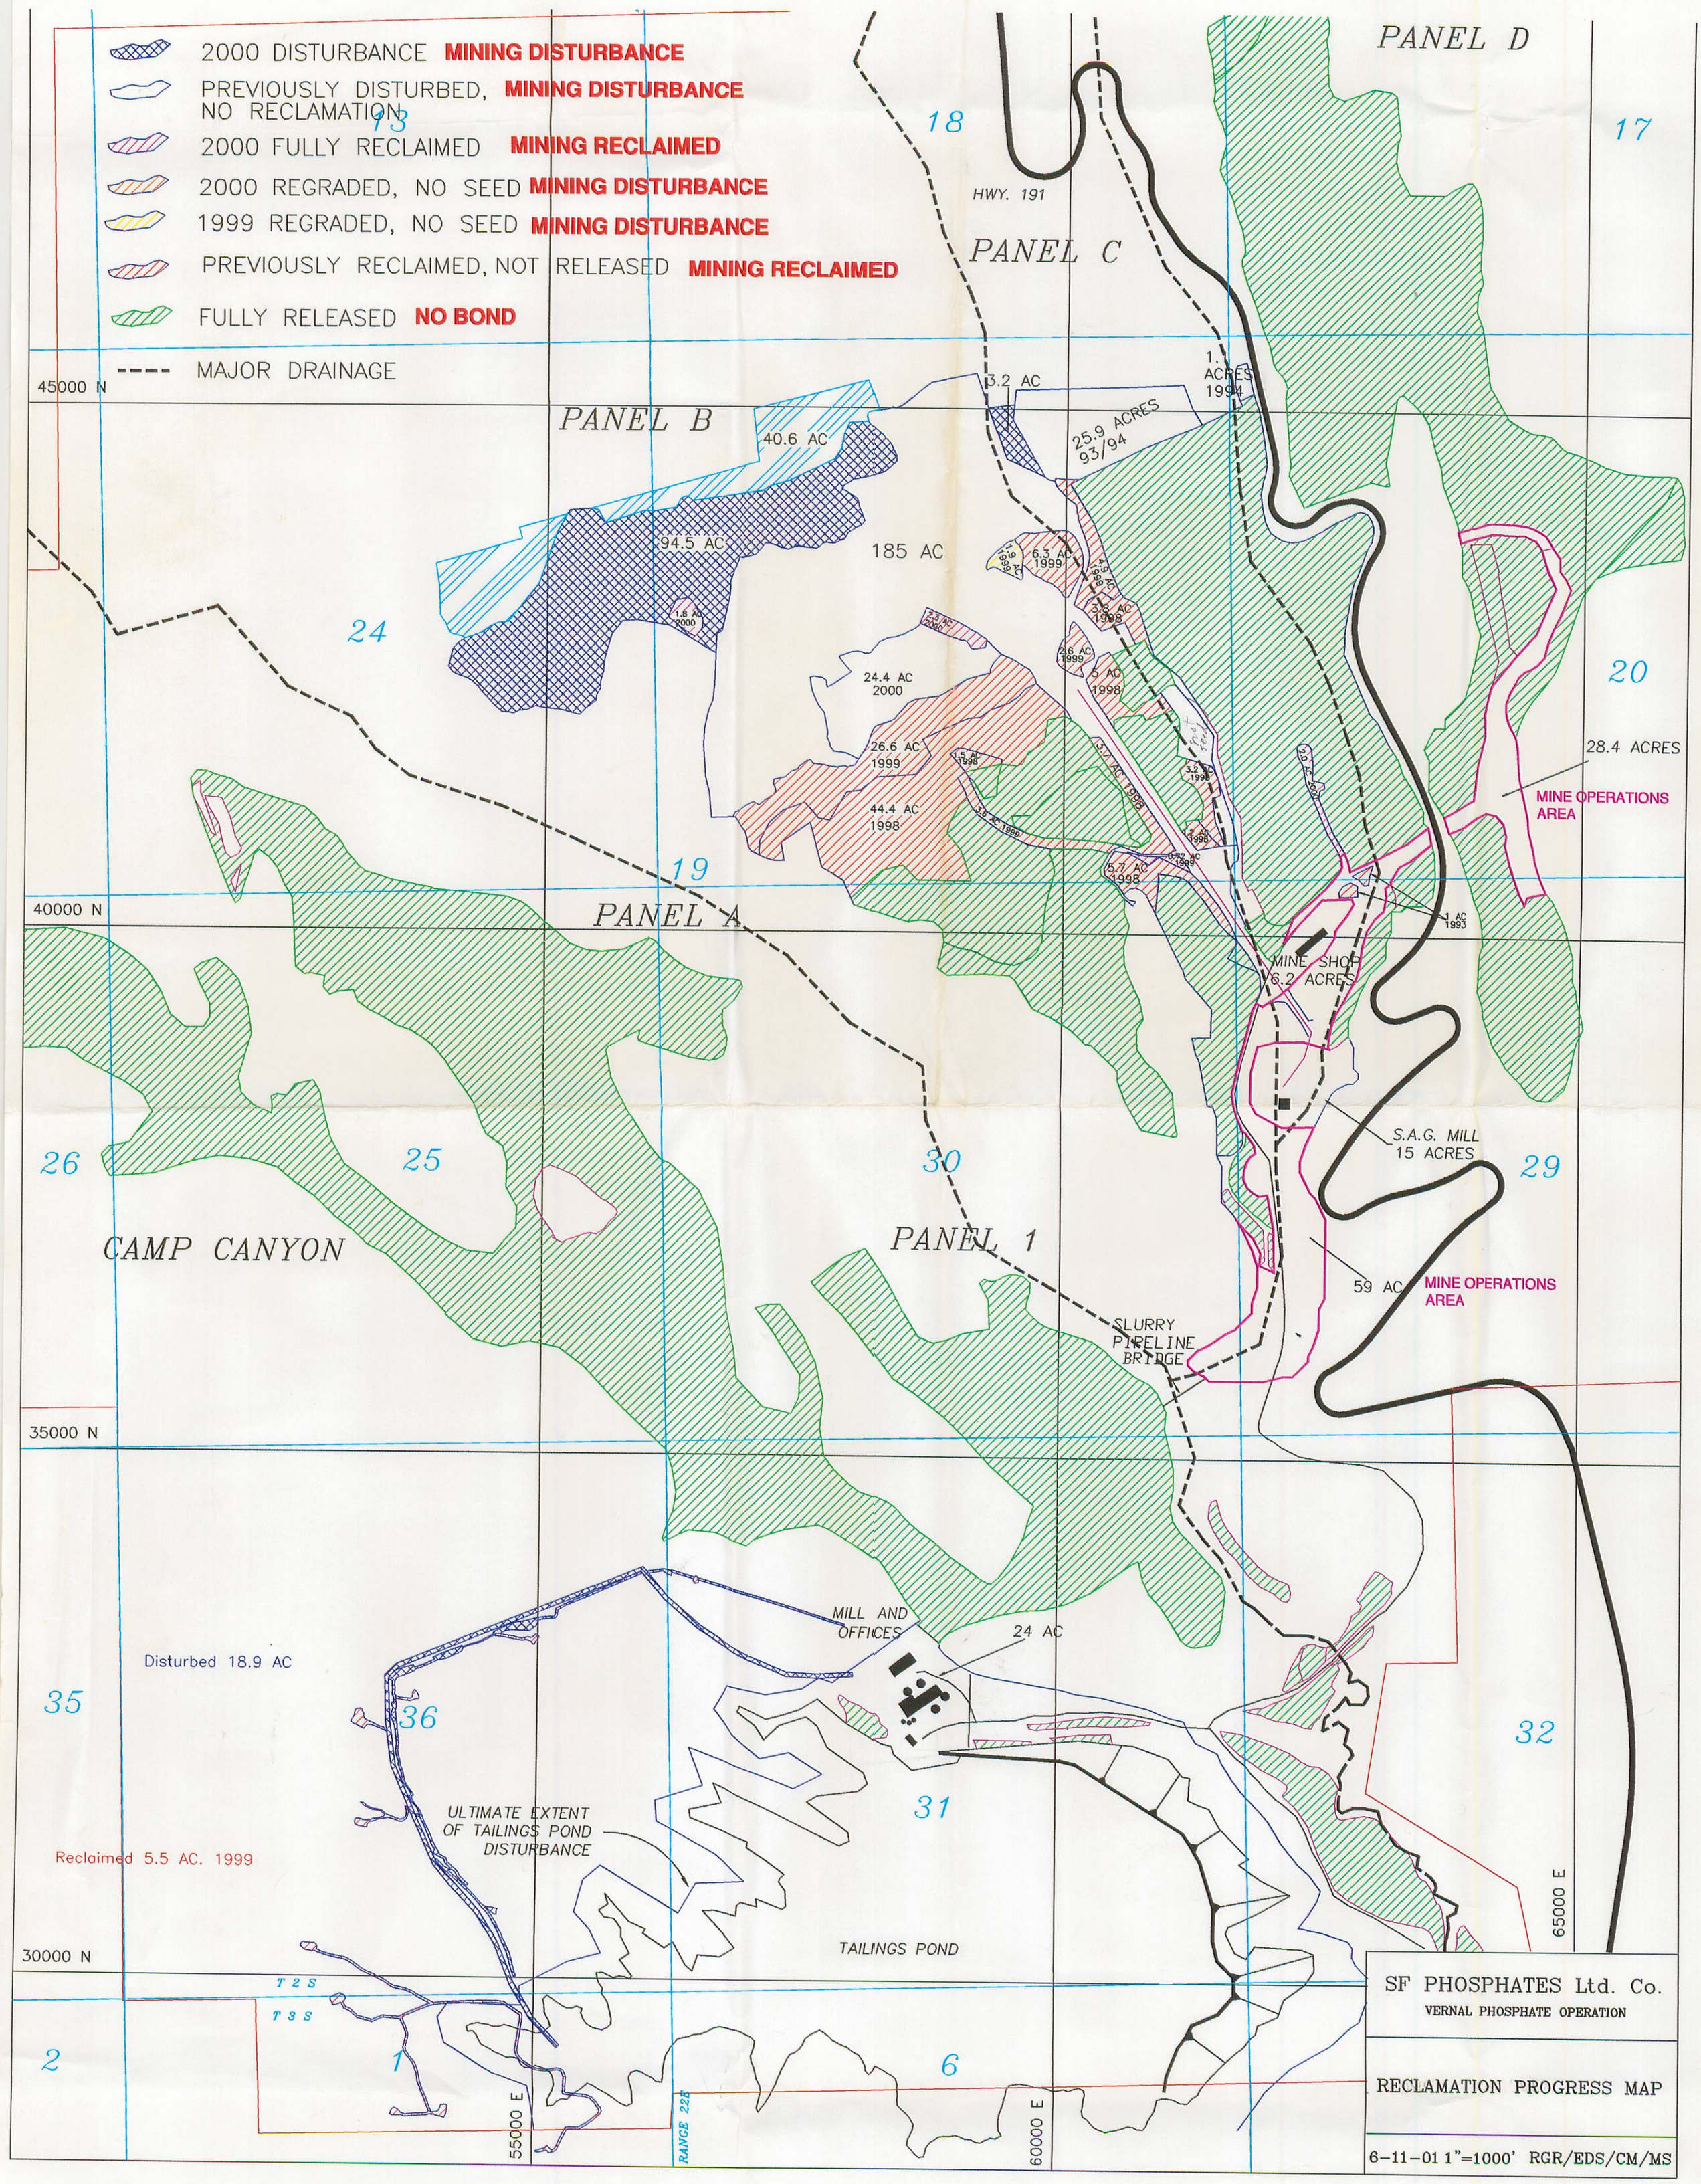
2000 DISTURBANCE MINING DISTURBANCE
PREVIOUSLY DISTURBED, NO RECLAMATION MINING DISTURBANCE
2000 FULLY RECLAIMED MINING RECLAIMED
2000 REGRADED, NO SEED MINING DISTURBANCE
1999 REGRADED, NO SEED MINING DISTURBANCE
PREVIOUSLY RECLAIMED, NOT RELEASED MINING RECLAIMED
FULLY RELEASED NO BOND
MAJOR DRAINAGE
PANEL D
PANEL C
PANEL B
PANEL A
PANEL 1
CAMP CANYON
HWY. 191
40.6 AC
94.5 AC
185 AC
24.4 AC 2000
26.6 AC 1999
44.4 AC 1998
3.2 AC
25.9 ACRES 93/94
1.1 ACRES 1994
28.4 ACRES
MINE OPERATIONS AREA
MINE SHOP 6.2 ACRES
S.A.G. MILL 15 ACRES
59 AC
SLURRY PIPELINE BRIDGE
MILL AND OFFICES
24 AC
Disturbed 18.9 AC
Reclaimed 5.5 AC. 1999
ULTIMATE EXTENT OF TAILINGS POND DISTURBANCE
TAILINGS POND
45000 N
40000 N
35000 N
30000 N
55000 E
60000 E
65000 E
T 2 S
T 3 S
RANGE 22E
SF PHOSPHATES Ltd. Co.
VERNAL PHOSPHATE OPERATION
RECLAMATION PROGRESS MAP
6-11-01 1"=1000' RGR/EDS/CM/MS