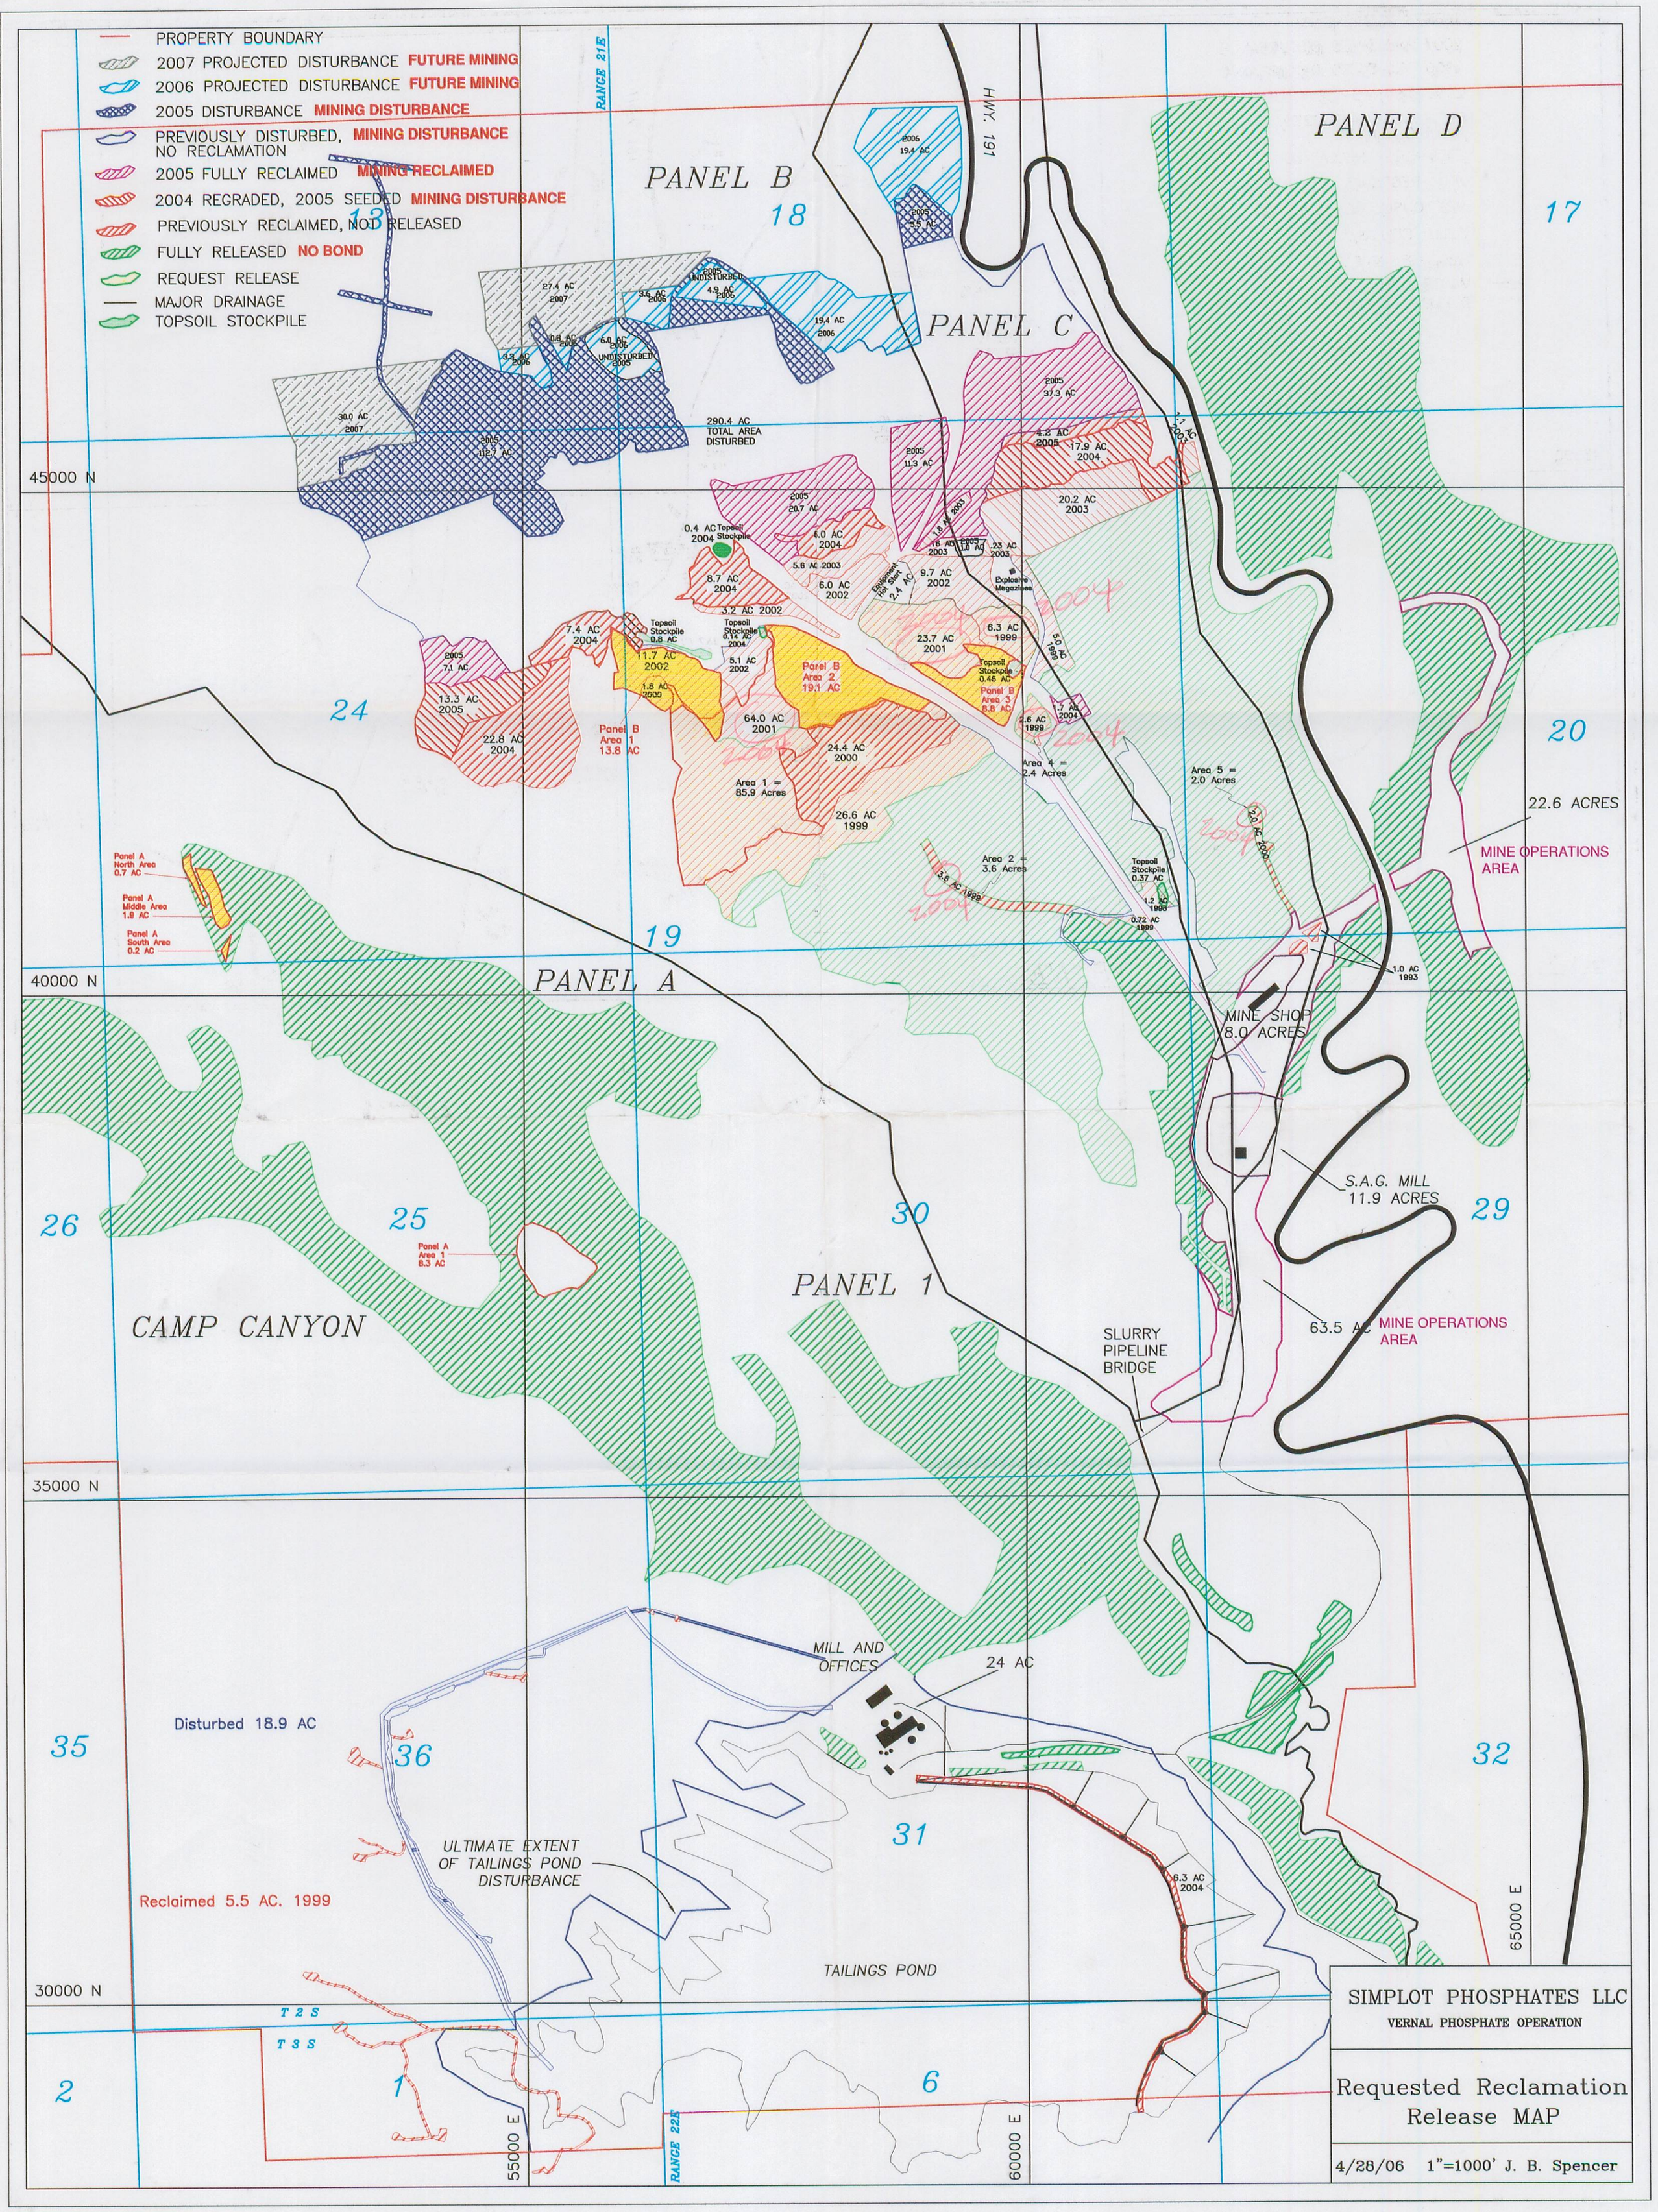
PROPERTY BOUNDARY
2007 PROJECTED DISTURBANCE FUTURE MINING
2006 PROJECTED DISTURBANCE FUTURE MINING
2005 DISTURBANCE MINING DISTURBANCE
PREVIOUSLY DISTURBED, NO RECLAMATION MINING DISTURBANCE
2005 FULLY RECLAIMED MINING RECLAIMED
2004 REGRADED, 2005 SEEDED MINING DISTURBANCE
PREVIOUSLY RECLAIMED, NOT RELEASED
FULLY RELEASED NO BOND
REQUEST RELEASE
MAJOR DRAINAGE
TOPSOIL STOCKPILE
RANGE 21E
HWY. 191
PANEL B
PANEL C
PANEL D
PANEL A
PANEL 1
CAMP CANYON
290.4 AC TOTAL AREA DISTURBED
Area 1 = 85.9 Acres
Area 2 = 3.6 Acres
Area 4 = 2.4 Acres
Area 5 = 2.0 Acres
Panel B Area 1 13.8 AC
Panel B Area 2 19.1 AC
Panel B Area 3 6.8 AC
Panel A North Area 0.7 AC
Panel A Middle Area 1.9 AC
Panel A South Area 0.2 AC
Panel A Area 1 8.3 AC
22.6 ACRES
MINE OPERATIONS AREA
MINE SHOP 8.0 ACRES
S.A.G. MILL 11.9 ACRES
63.5 AC MINE OPERATIONS AREA
SLURRY PIPELINE BRIDGE
MILL AND OFFICES
24 AC
ULTIMATE EXTENT OF TAILINGS POND DISTURBANCE
TAILINGS POND
Disturbed 18.9 AC
Reclaimed 5.5 AC. 1999
45000 N
40000 N
35000 N
30000 N
T 2 S
T 3 S
55000 E
60000 E
65000 E
RANGE 22E
SIMPLOT PHOSPHATES LLC
VERNAL PHOSPHATE OPERATION
Requested Reclamation Release MAP
4/28/06 1"=1000' J. B. Spencer