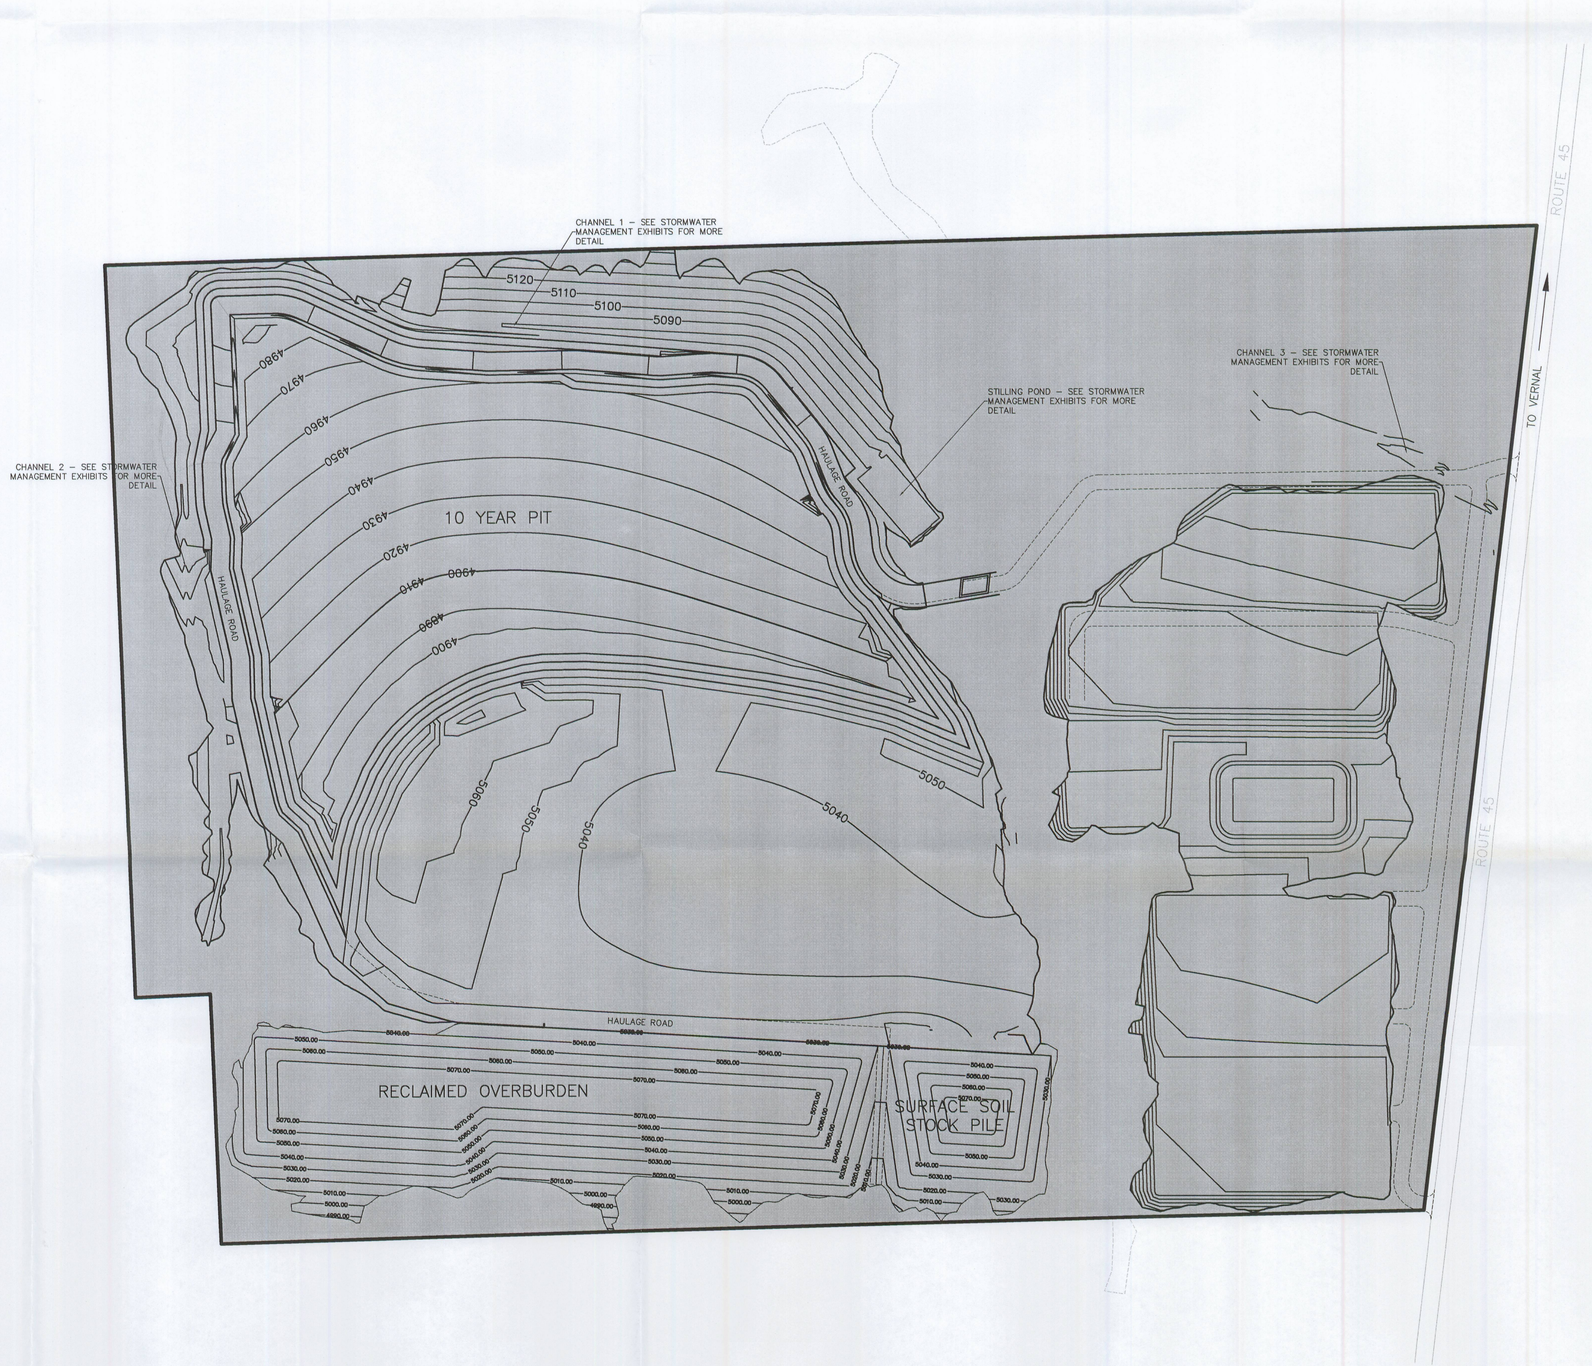

200 0 200 400
SCALE OF FEET

LEGEND

PERENNIAL STREAM
EXISTING 10' CONTOURS
EXISTING HIGHWAY — ROUTE 45
PERMIT BOUNDARY
FINISHED GRADE CONTOURS — 5020
PROPOSED ACCESS ROAD
EXISTING BRIDGE/ STREAM CROSSING
SURETY BOND AREA

10 YR SURETY BOND AREA = 214.8 acres

APPROVED
SEP 15 2008
DIV. OIL GAS & MINING

RECEIVED
MAY 08 2008
DIV. OF OIL, GAS & MINING

REV	DATE	DESCRIPTION	BY	APP'D
△				
△				
△				
△				
△				
△				

DATE: 05-05-08
PLOT DATE:
SCALE: AS SHOWN
PROJECT NUMBER: 8AME0405

TME ASPHALT RIDGE
TME AR Mine #1
10 YEAR BOND AREA

PSOMAS
4179 Riverboat Rd., Suite 200
Salt Lake City, Utah 84123
(801) 270-5777 (801) 270-5782 (FAX)

DESIGNED
DRAFTED
CHECKED
SHEET #

2H OF 13