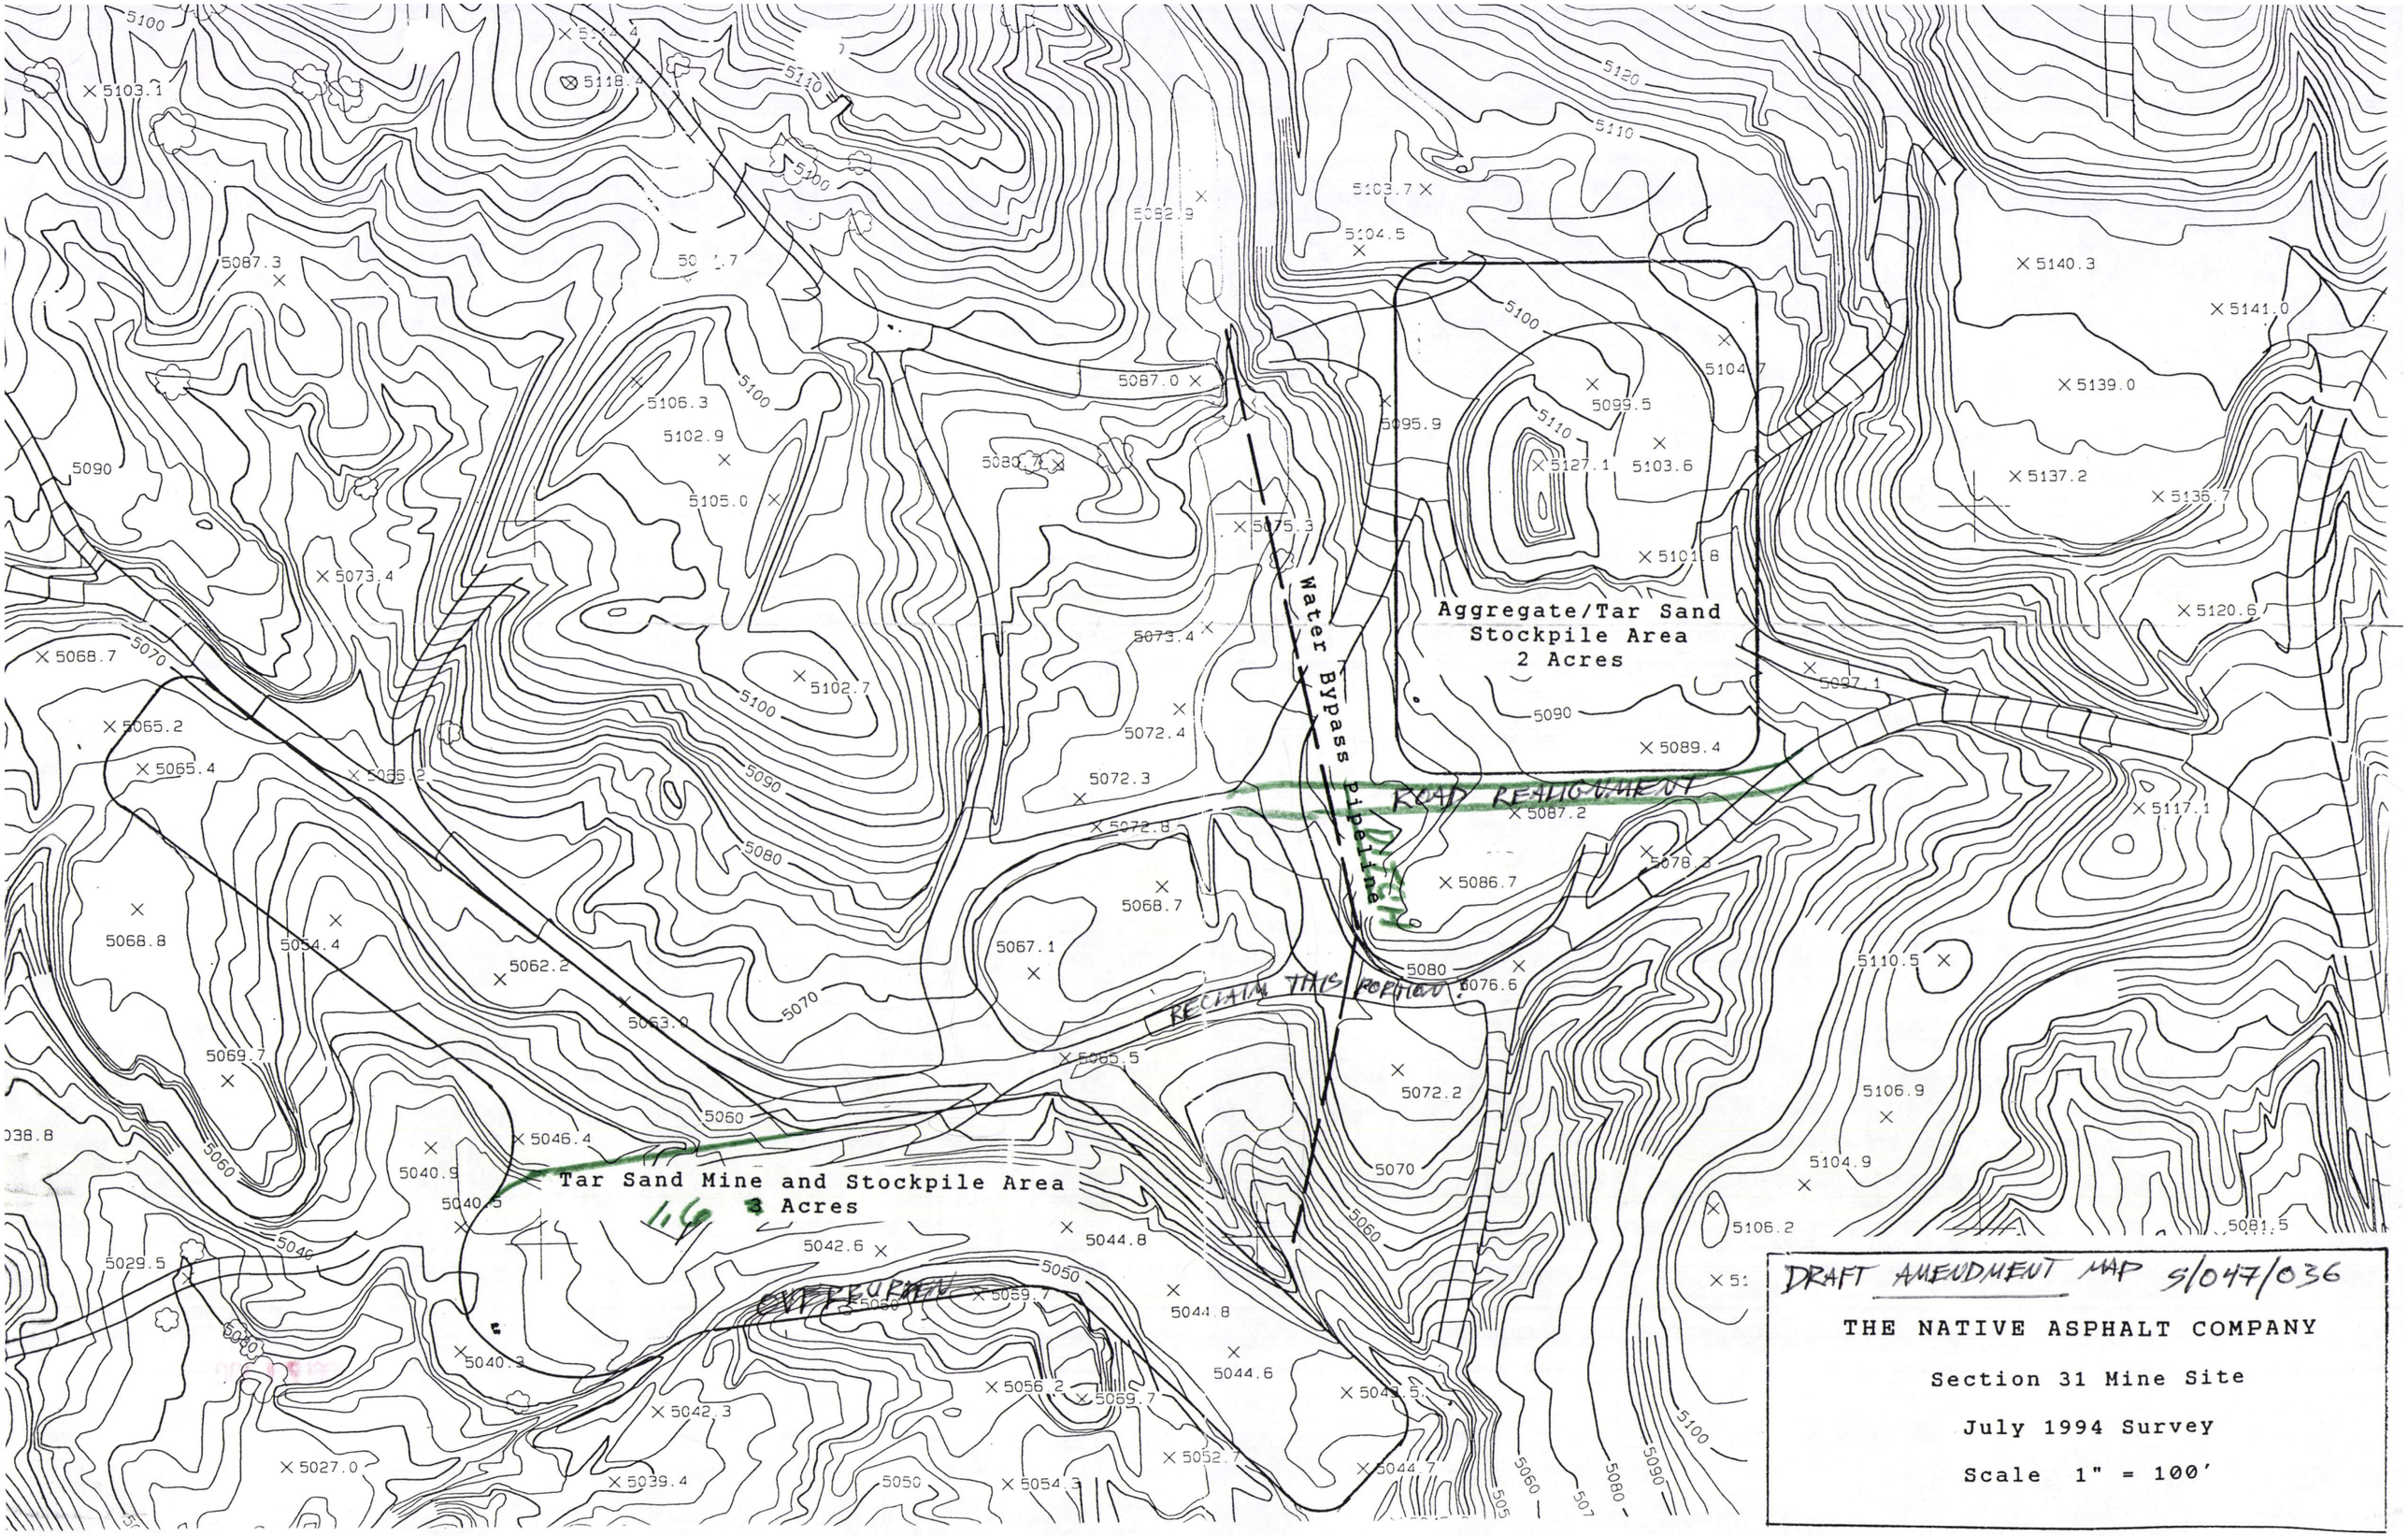
Aggregate/Tar Sand
Stockpile Area
2 Acres
Water Bypass
Pipeline
ROAD REALIGNMENT
RECLAIM THIS PORTION
Tar Sand Mine and Stockpile Area
3 Acres
1.6
CUT PERIMETER
DRAFT AMENDMENT MAP S/047/036
THE NATIVE ASPHALT COMPANY
Section 31 Mine Site
July 1994 Survey
Scale 1" = 100'

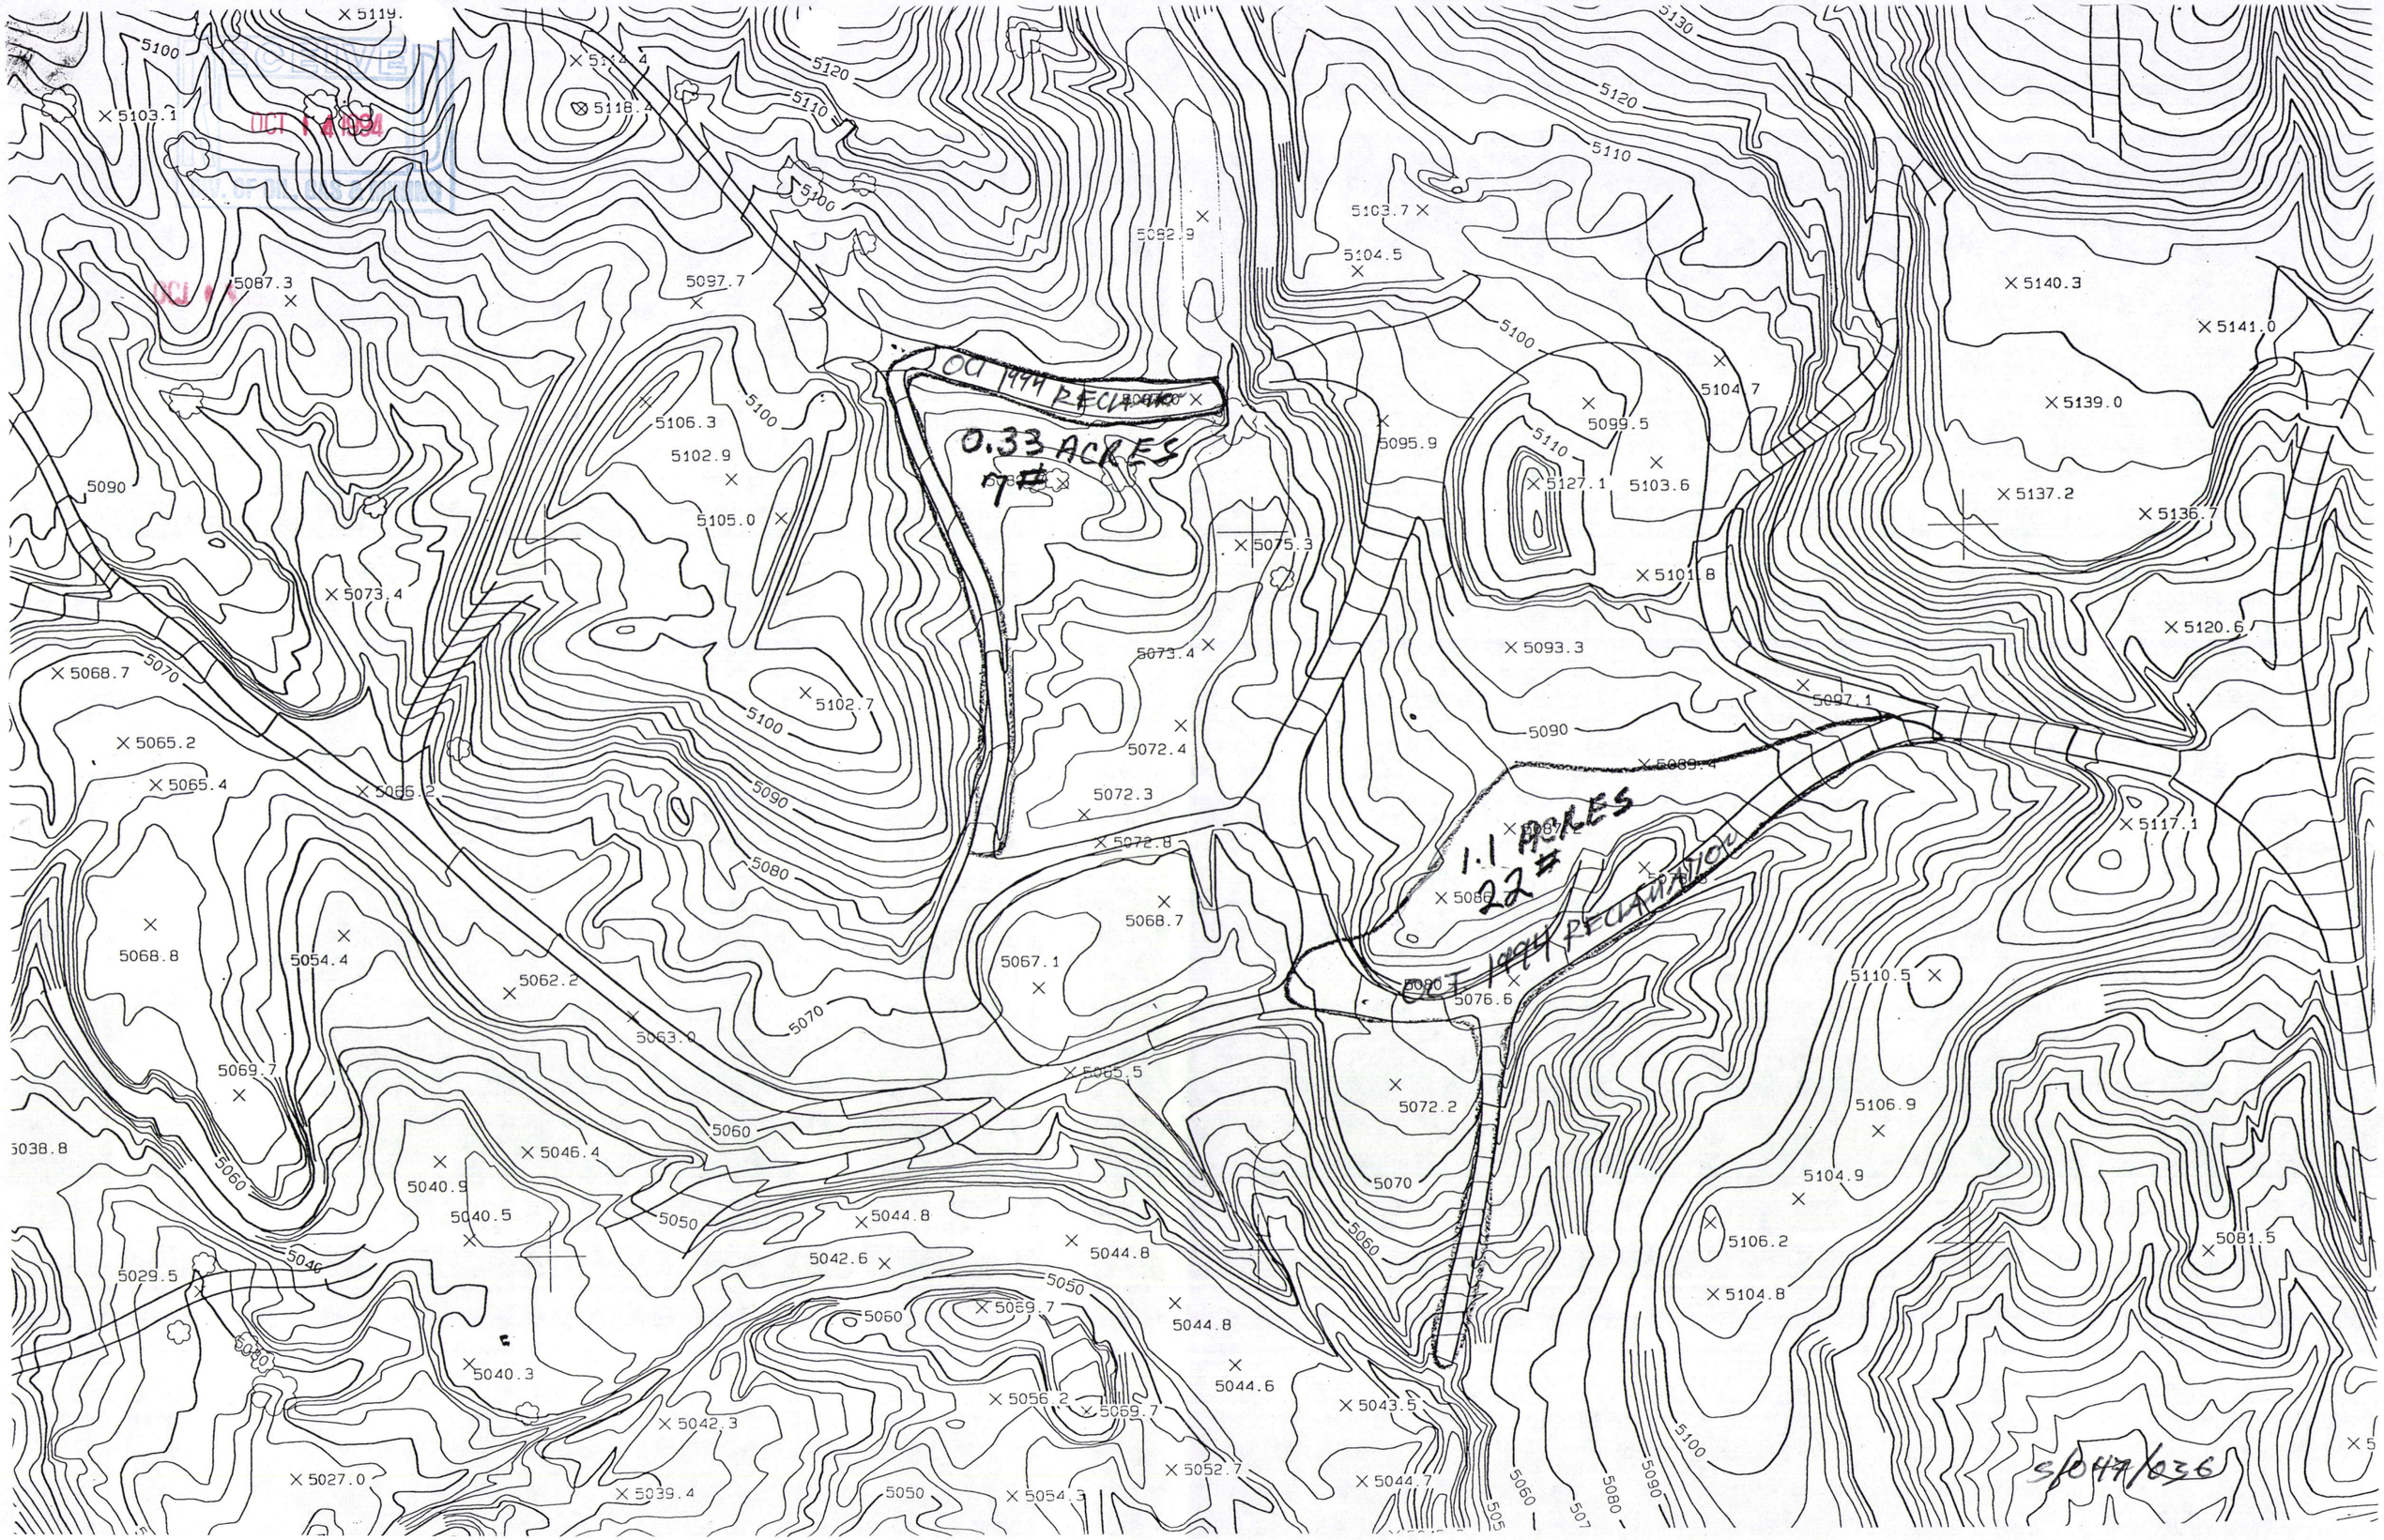
OCT 1994 RECLAMATION
0.33 ACRES
1.1 ACRES
22 #
OCT 1994 RECLAMATION
S/049/036

3.8 ACRES
OCT. 1994
RECLAMATION
1.33 ACRES
OCT. 1994
RECLAMATION
5/047/036