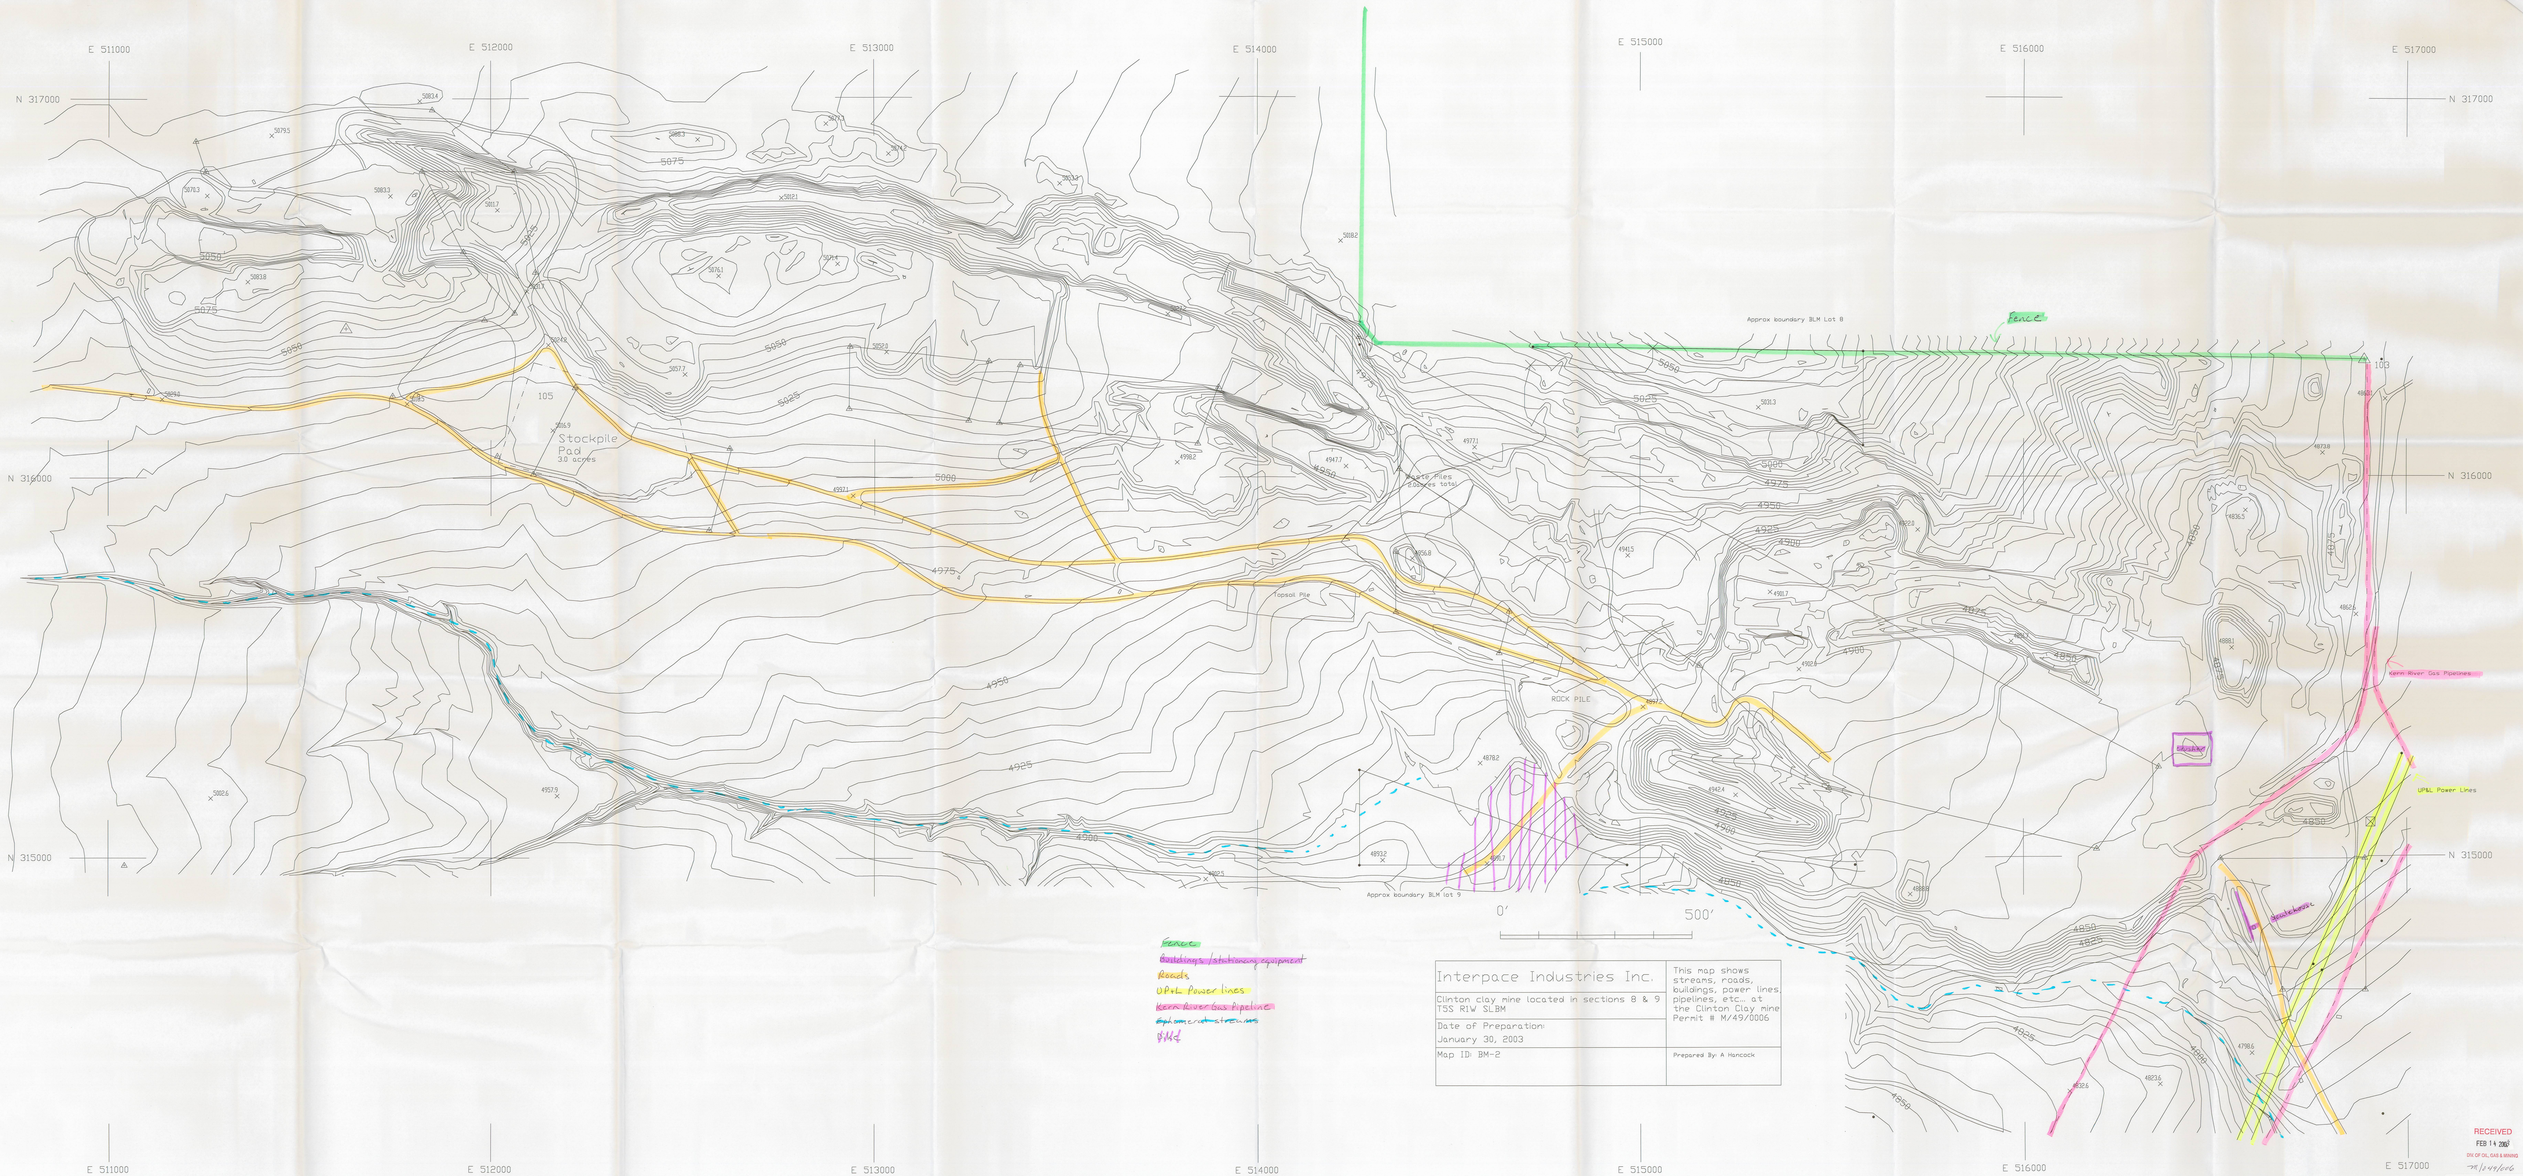

Interpace Industries Inc.	This map shows streams, roads, buildings, power lines, pipelines, etc... at the Clinton Clay mine Permit # M/49/0006
Clinton clay mine located in sections 8 & 9 T5S R1W SLBM	
Date of Preparation: January 30, 2003	
Map ID: BM-2	Prepared By: A Hancock

RECEIVED
FEB 14 2003
DIV. OF OIL, GAS & MINING
M/49/006