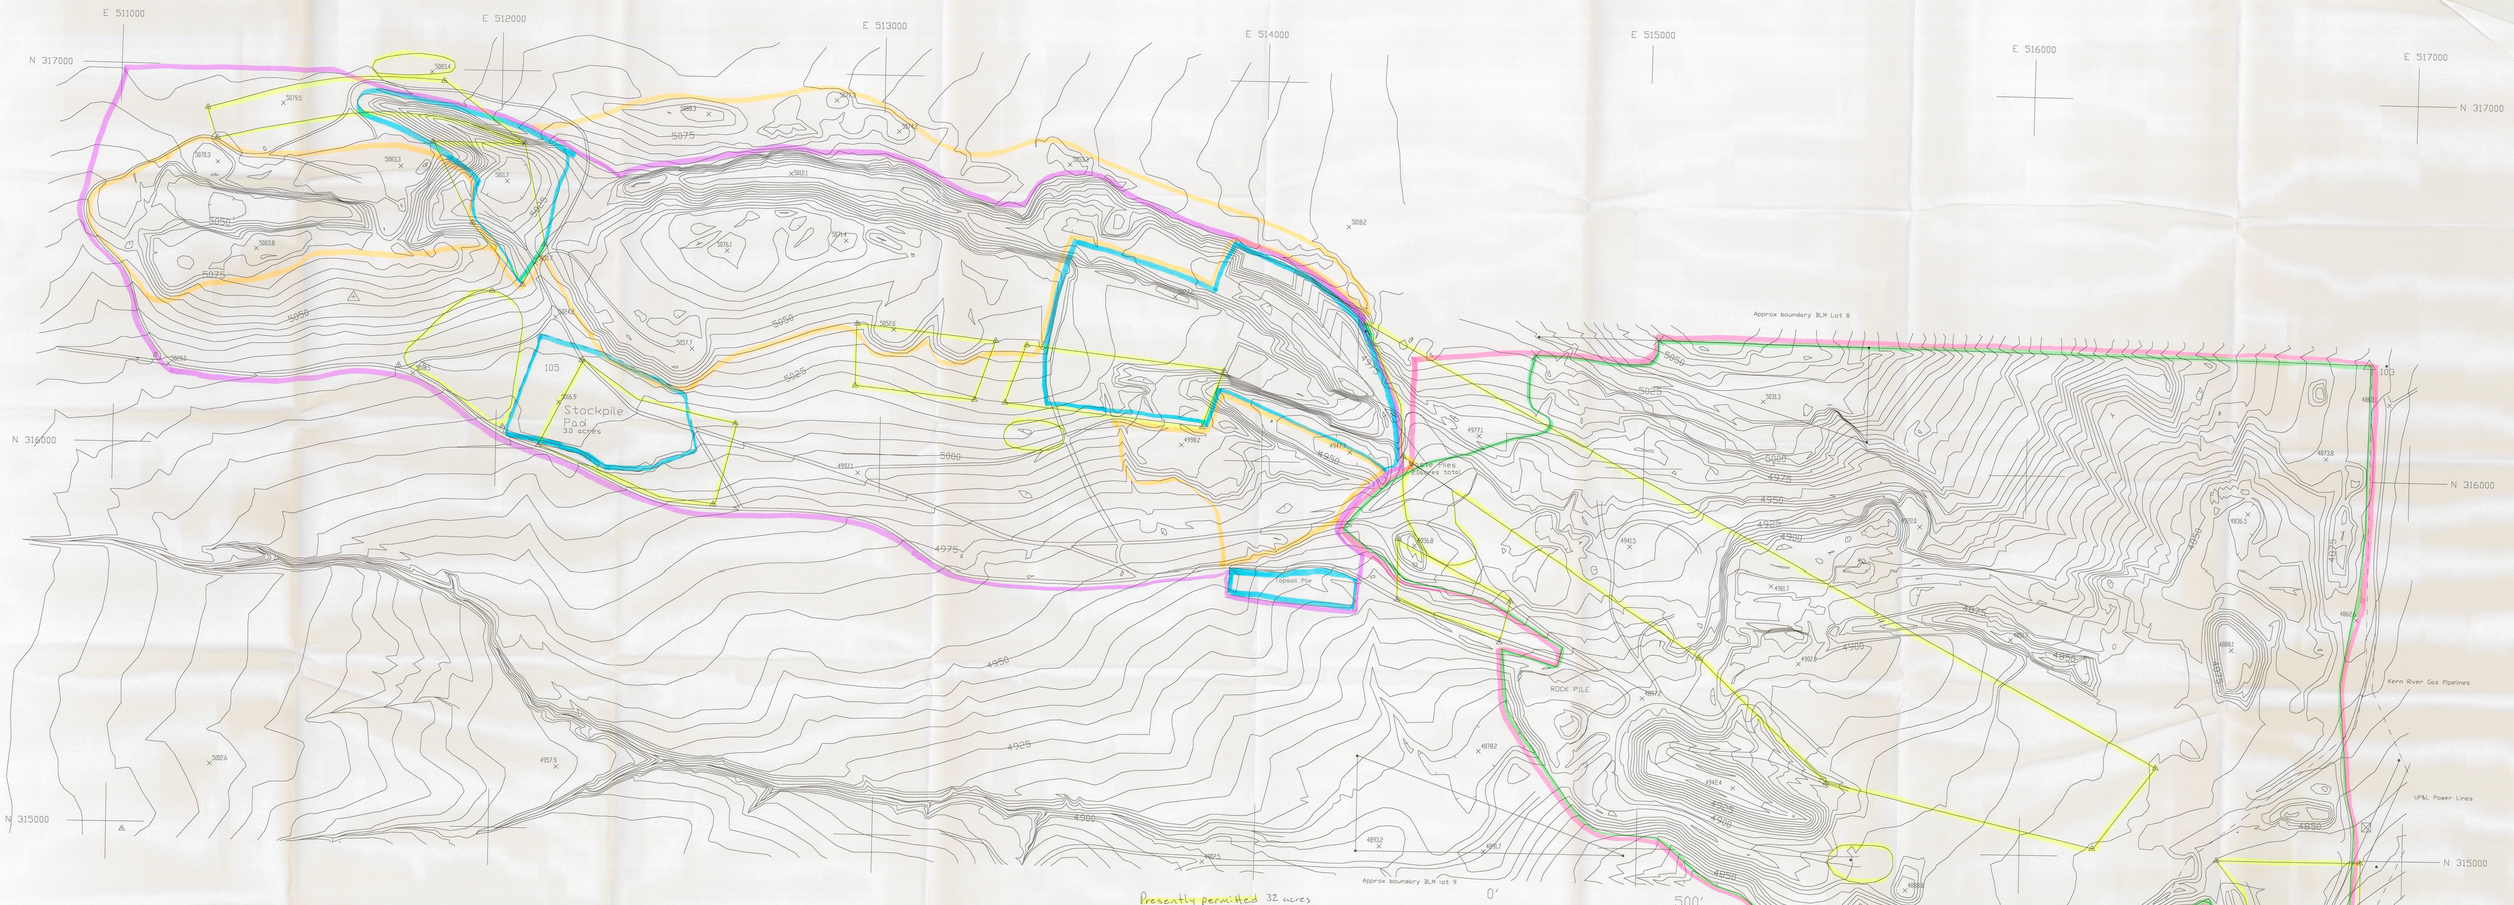

Presently permitted 32 acres

West area

Pre Law disturbance 37 acres

~~Post Law disturbance~~ 15 acres

~~Proposed permitted areas~~ 70 acres

East area

~~Disturbed 75 acres~~

~~Proposed disturbed 80 acres~~

Interpace Industries Inc.	This map shows areas which have previously been impacted by mining and areas proposed to be disturbed or reclaimed over the life of the Clinton Clay mine.
Clinton clay mine located in sections 8 & 9 T5S R1W SLBM	
Date of Preparation: January 30, 2003	
Map ID: BM-3	Prepared By: A Hancock