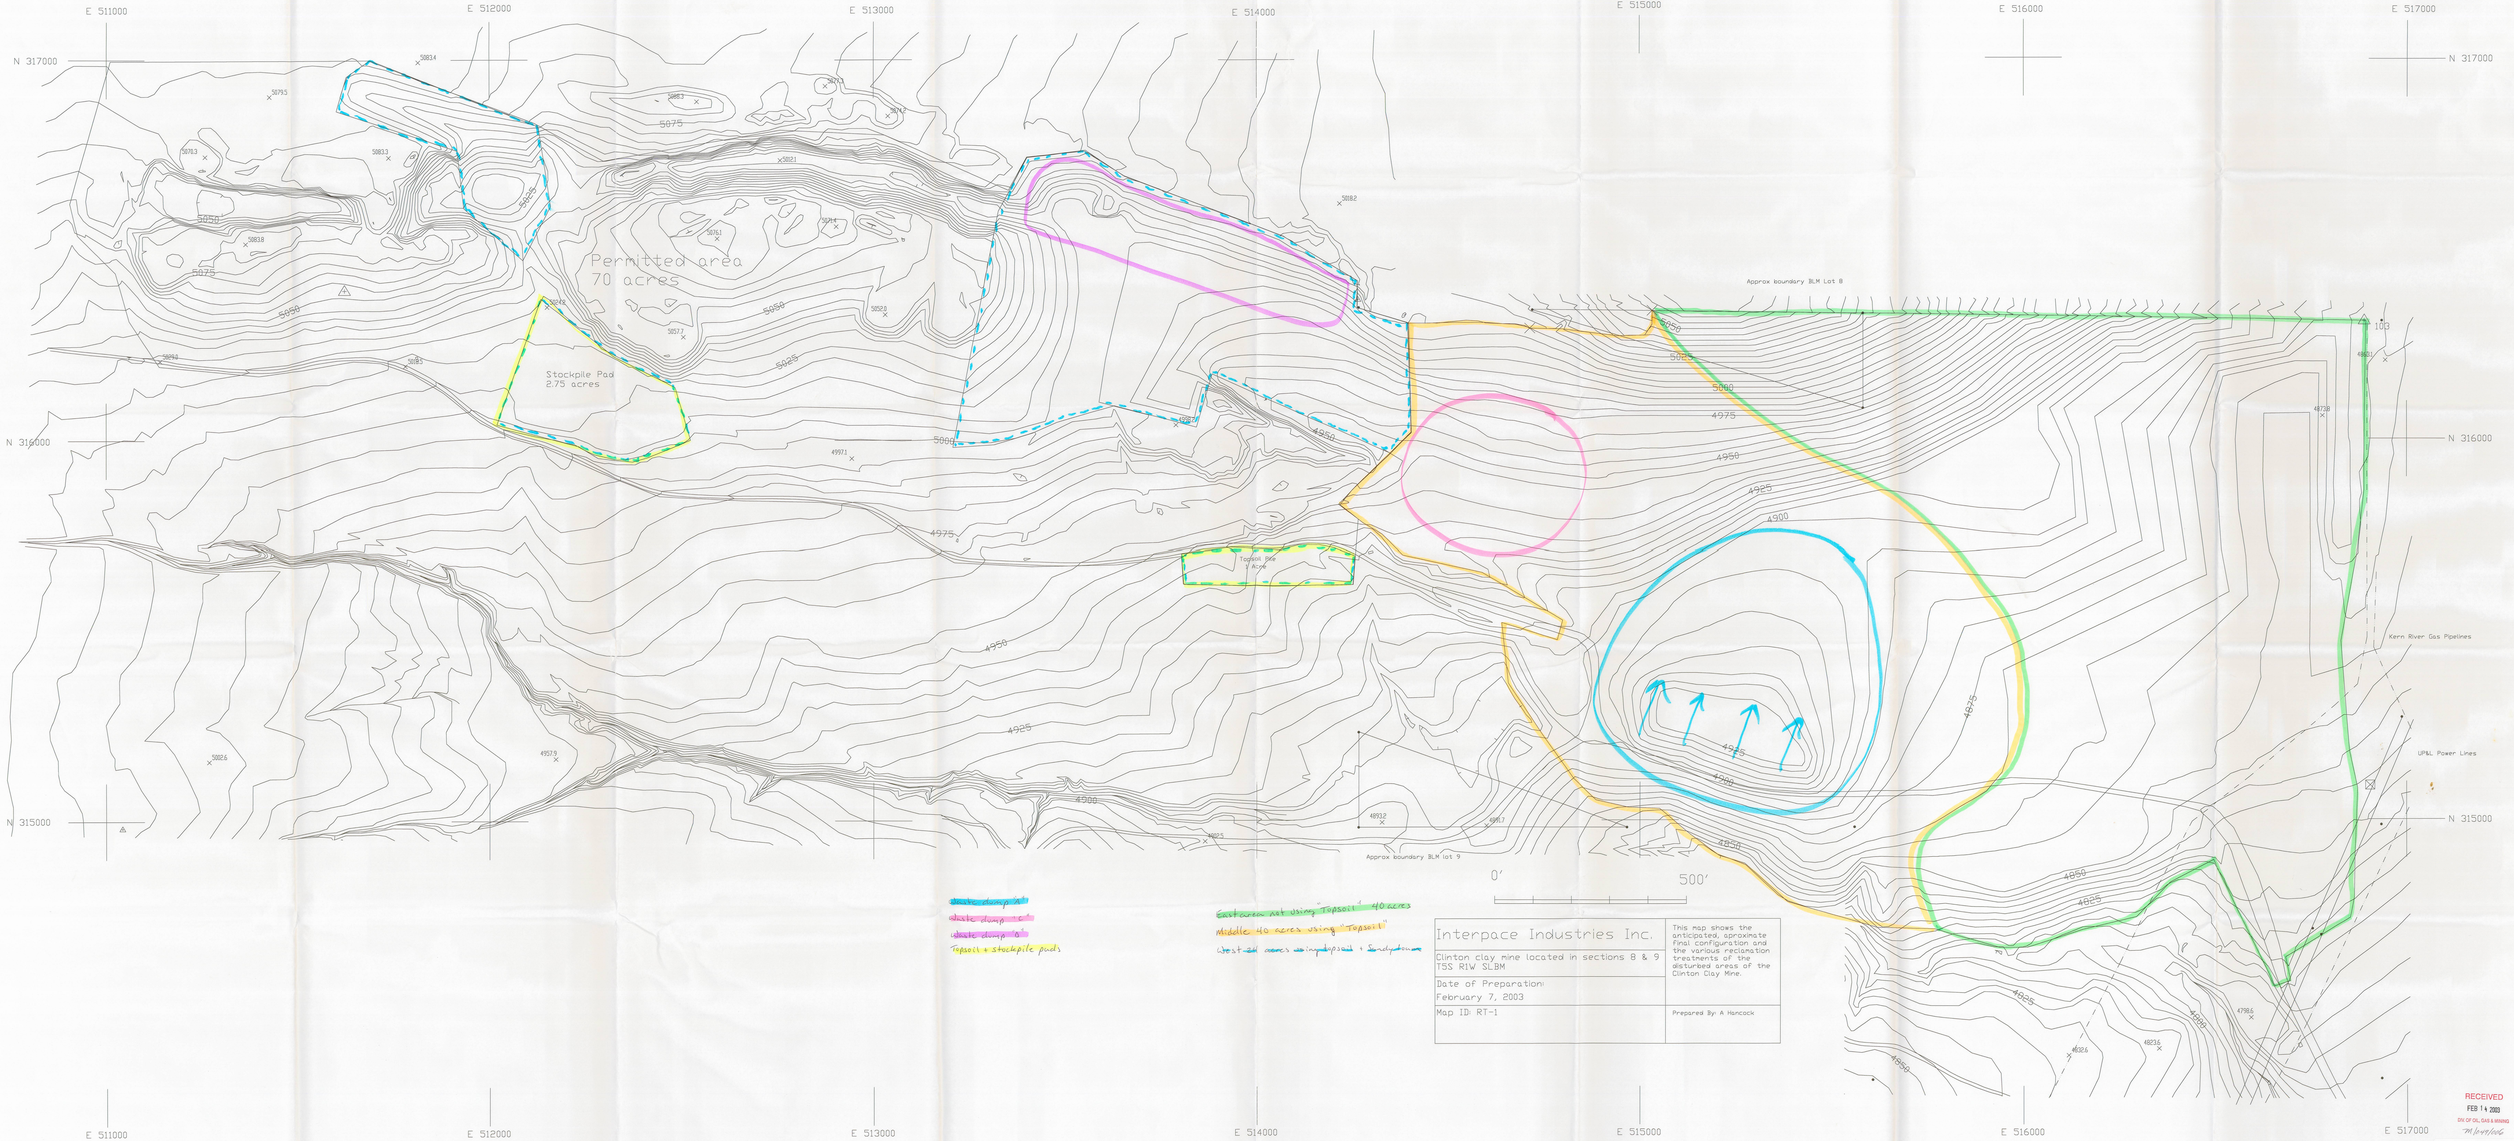

Interpace Industries Inc.	This map shows the anticipated, aproximate final configuration and the various reclamation treatments of the disturbed areas of the Clinton Clay Mine.
Clinton clay mine located in sections 8 & 9 T5S R1W SLBM	
Date of Preparation: February 7, 2003	
Map ID: RT-1	Prepared By: A Hancock

RECEIVED
FEB 14 2003
DIV. OF OIL, GAS & MINING
M/049/006