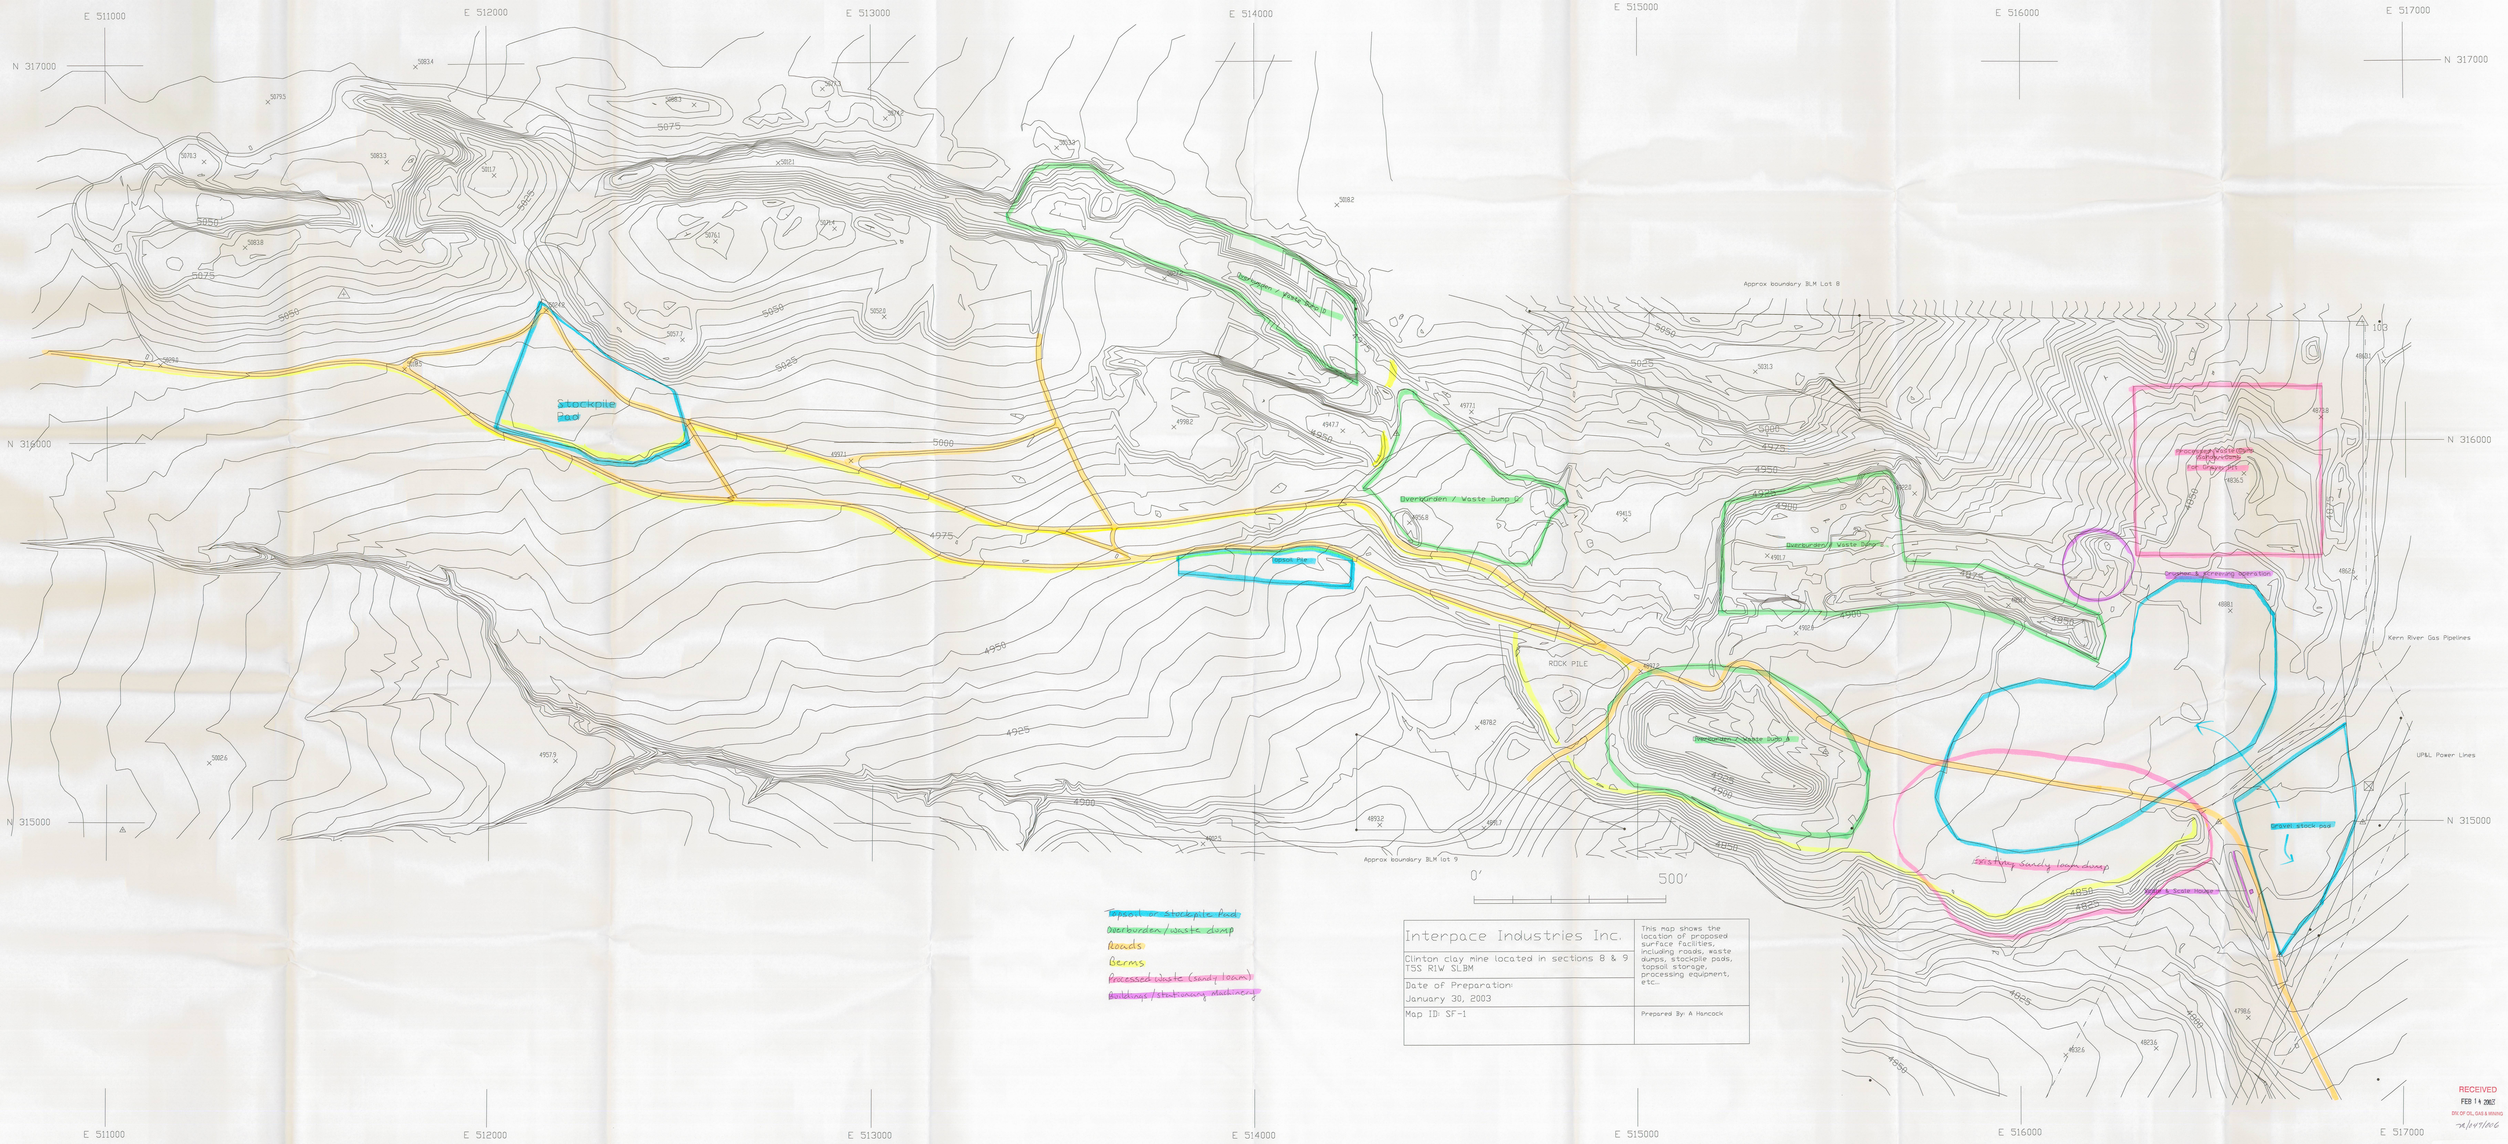

Interpace Industries Inc.	This map shows the location of proposed surface facilities, including roads, waste dumps, stockpile pads, topsoil storage, processing equipment, etc...
Clinton clay mine located in sections 8 & 9 T5S R1W SLBM	
Date of Preparation: January 30, 2003	
Map ID: SF-1	Prepared By: A Hancock

RECEIVED
FEB 14 2003
DIV OF OIL, GAS & MINING
JR/147/006

Map SF-1