MONSEN ENGINEERING CO. 89327

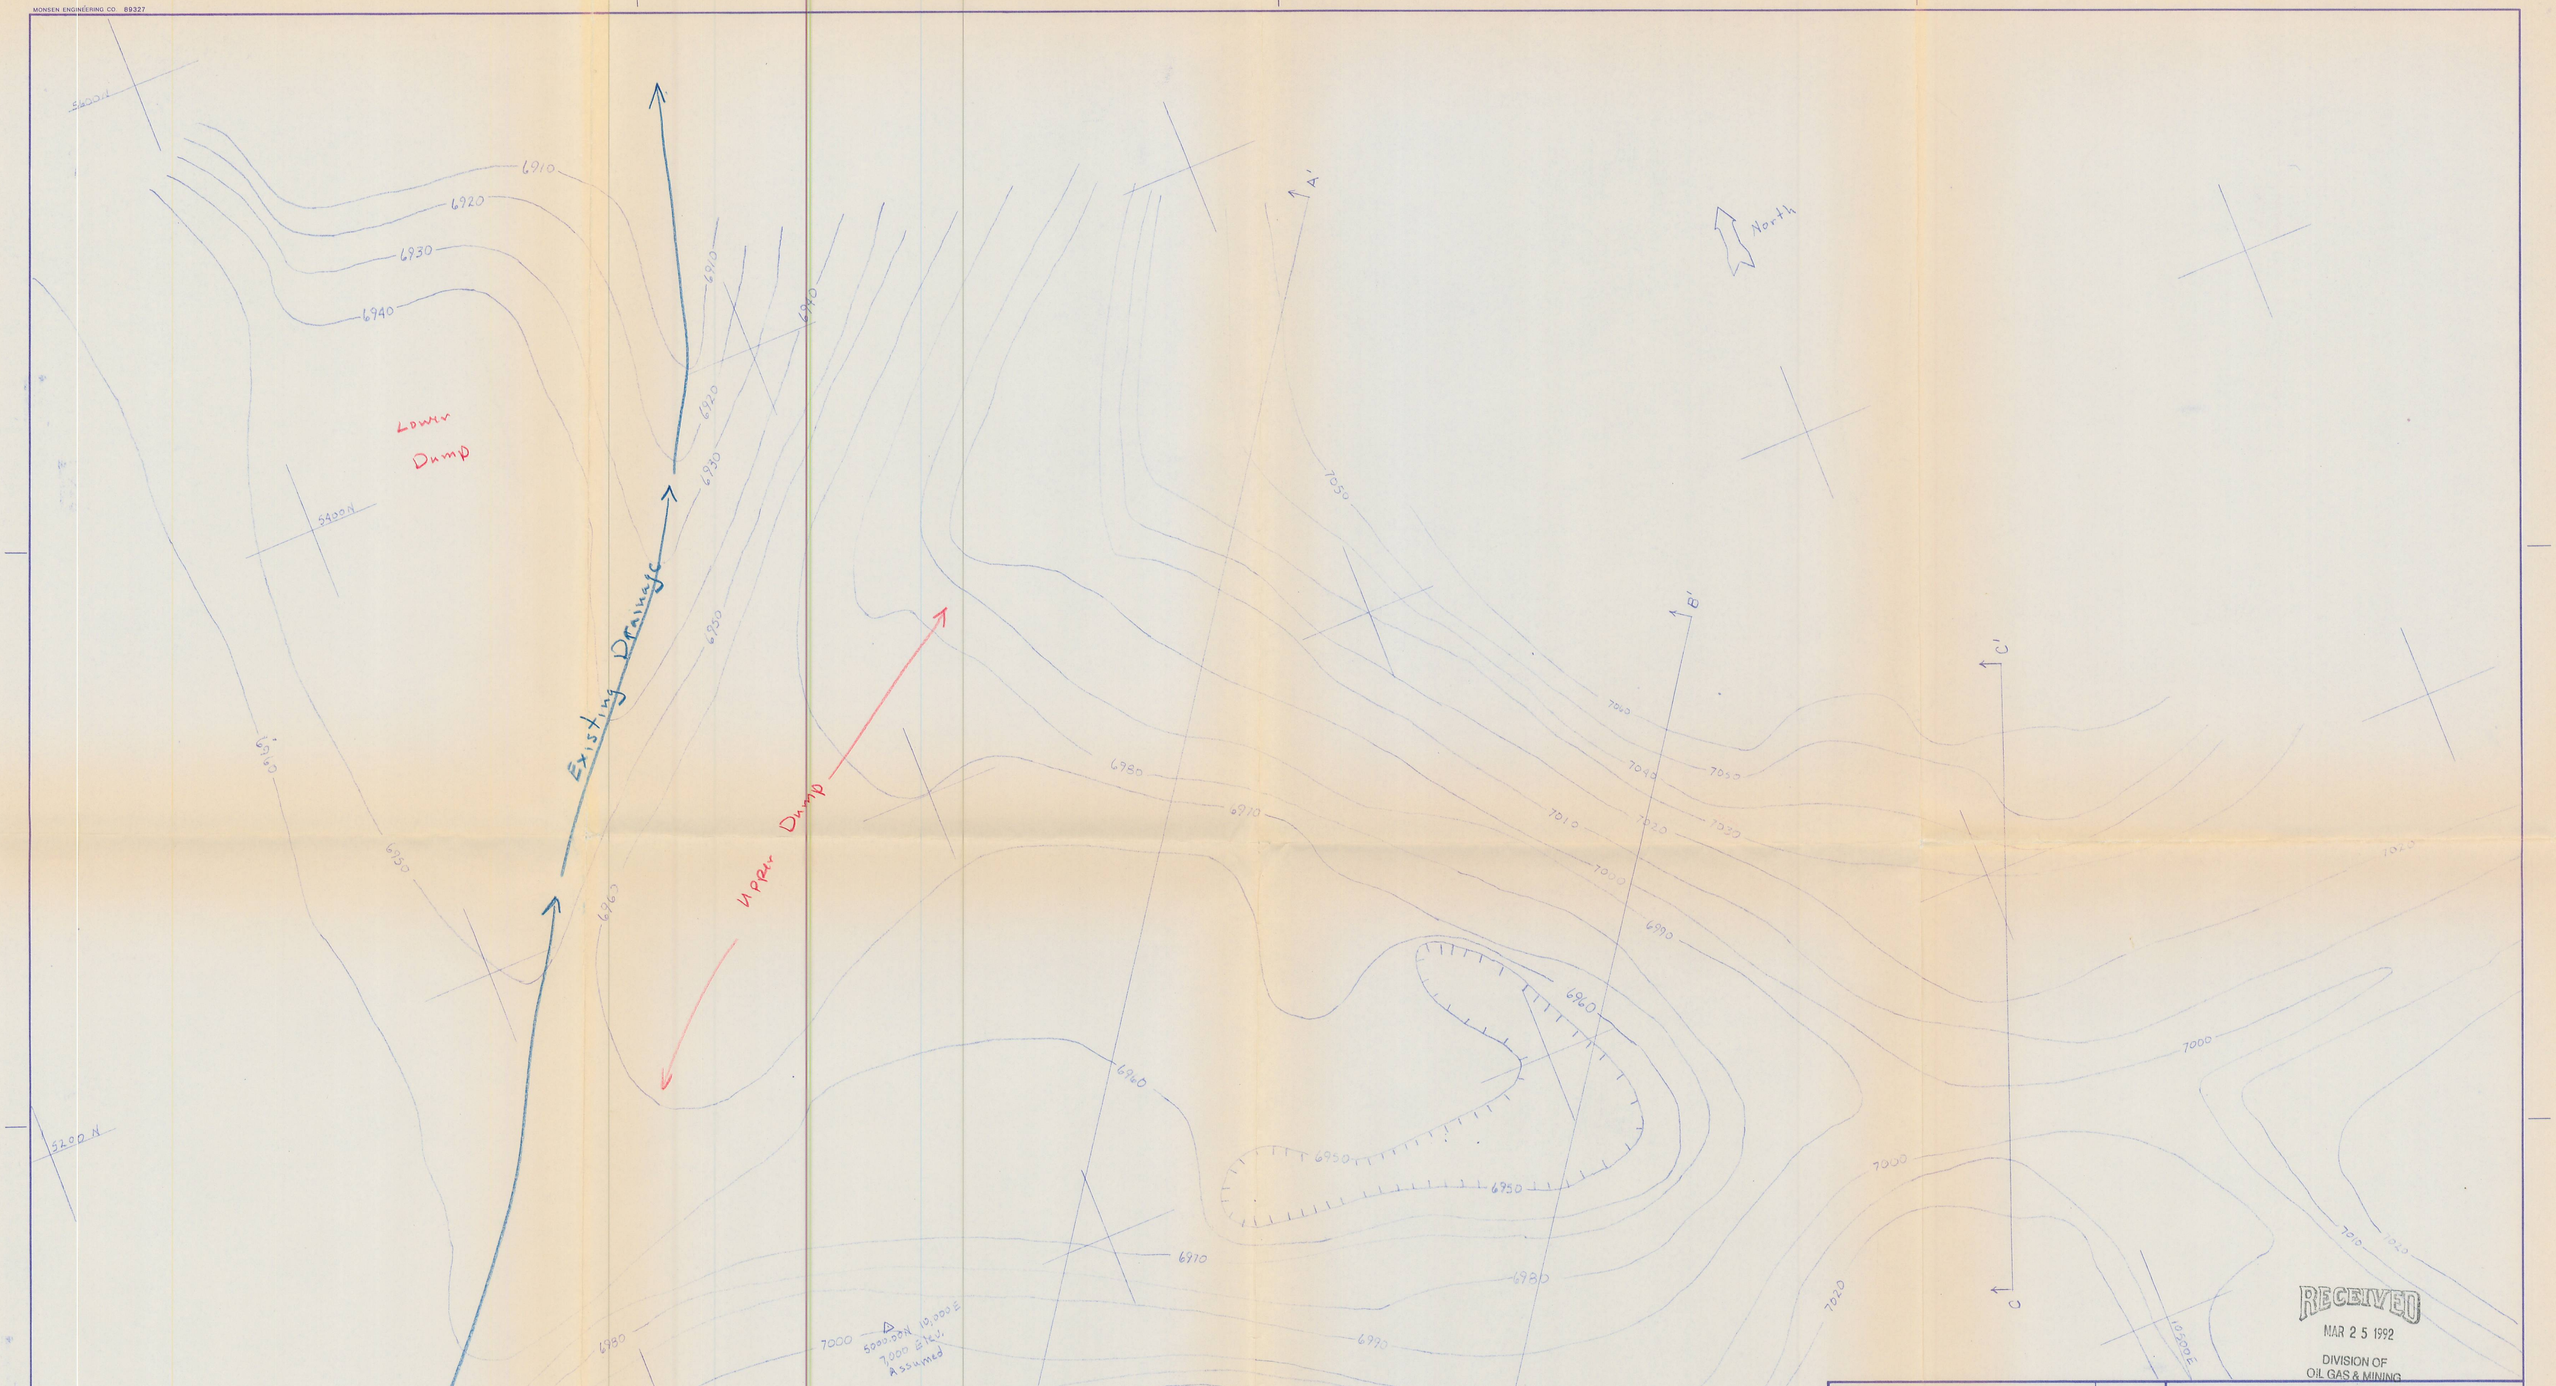

RECEIVED
MAR 25 1992
DIVISION OF
OIL GAS & MINING

REFERENCE DRAWINGS AND FILE	DWG. NO.
Contour Datum 10 feet	

ISSUE 2	DATE	DRAWN	CHECKED	APPROVED
ISSUE 3	DATE	DRAWN	CHECKED	APPROVED
ISSUE 4	DATE	DRAWN	CHECKED	APPROVED

Sunshine Mining Company

Eureka, Utah M/049/009

ZUMA PIT

Contour Map Showing Existing (Pre Clay Development)

DRAWN BY	CHECKED BY	APPROVED BY
B. Mellor		

SCALE 1 inch = 30 feet DATE January 8, 1992

DWG. NO.