# SITE MAP

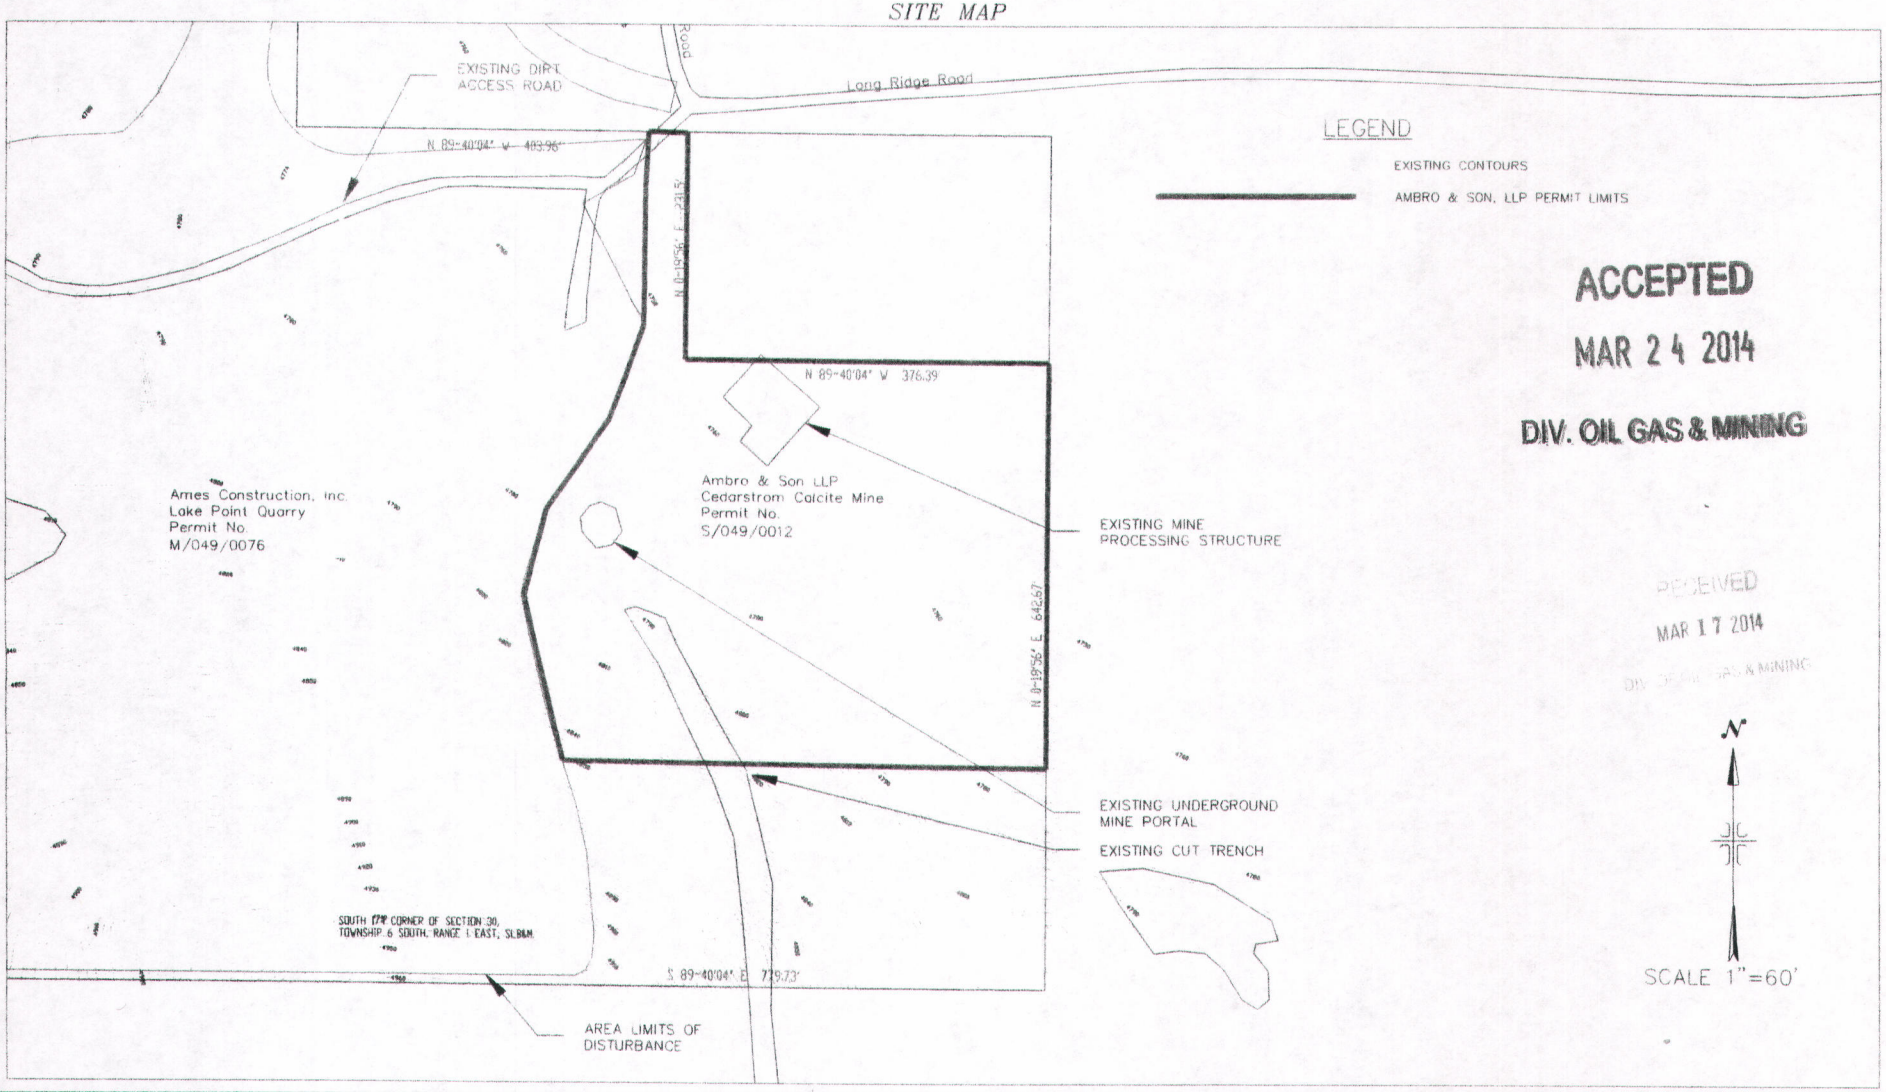


ACCEPTED
MAR 24 2014
DIV. OIL GAS & MINING

RECEIVED
MAR 17 2014
DIV. OF OIL, GAS & MINING

| NO. | REVISIONS | BY | DATE |
|---|---|---|---|
| 5 | | | |
| 4 | | | |
| 3 | | | |
| 2 | | | |
| 1 | | | |

| | | |
|---|---|---|
| DESIGNED BY: | | DATE: |
| DRAWN BY: | Jaysen Seley | DATE: 3-12-2014 |
| CHECKED BY: | Chris Ennes | DATE: |
| APPROVED: | Leonie Bolotho | DATE: |
| COGO FILE: | | DATE: |
| REV. COGO FILE: | | DATE: |

AMBRO & SON, LLP
DOGM PERMIT S/049/0012

SITE MAP
CEDARSTROM CALCITE MINE

UTAH COUNTY, UTAH

Ames Construction, Inc.
3737 WEST 2100 SOUTH
WEST VALLEY CITY,
UTAH 84120
801-977-8012

JOB NO.