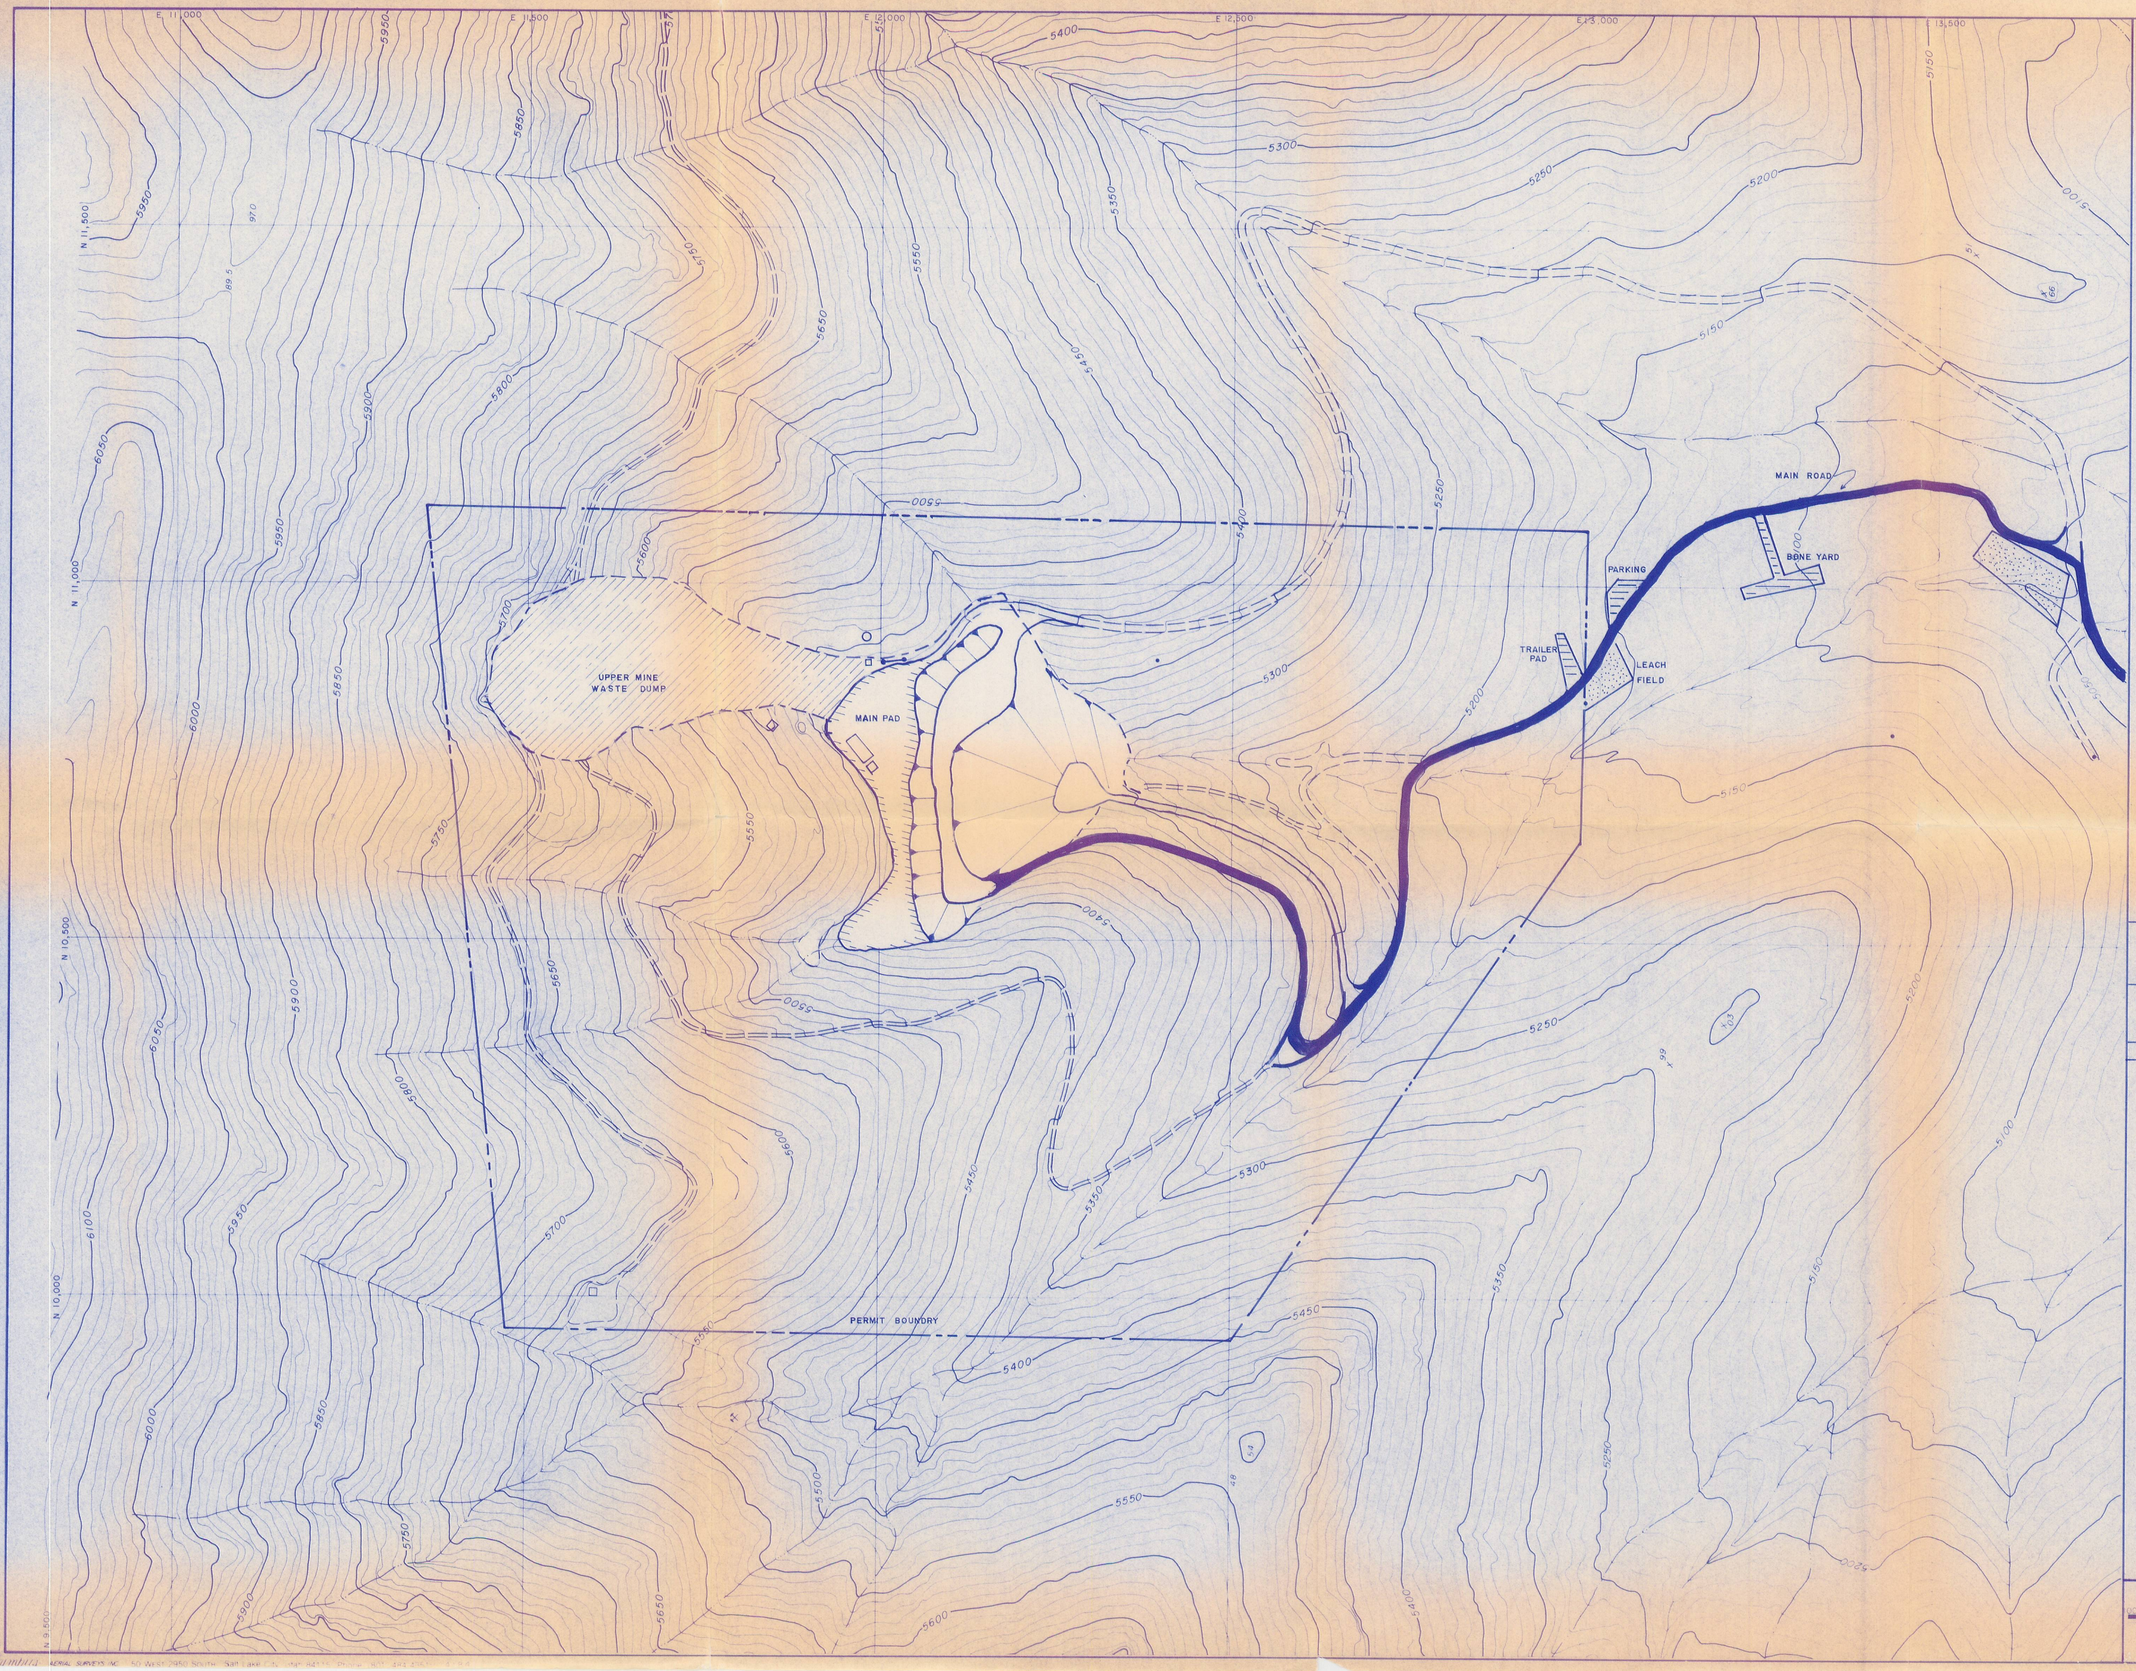

APEX MINE

ST. GEORGE MINING CORP.
50 EAST 100 SOUTH SUITE 201
ST. GEORGE, UTAH 84770

PERMIT NUMBER ACT 053 004 8-24-84

RECEIVED
MAR 06 1985
DIVISION OF OIL GAS & MINING

N

SCALE 1" = 100'
100' 50' 0 100' 200' 300'

CONTOUR INTERVAL 10'
PHOTOGRAPHY DATE MAR 30, 1983