101-01-05-036

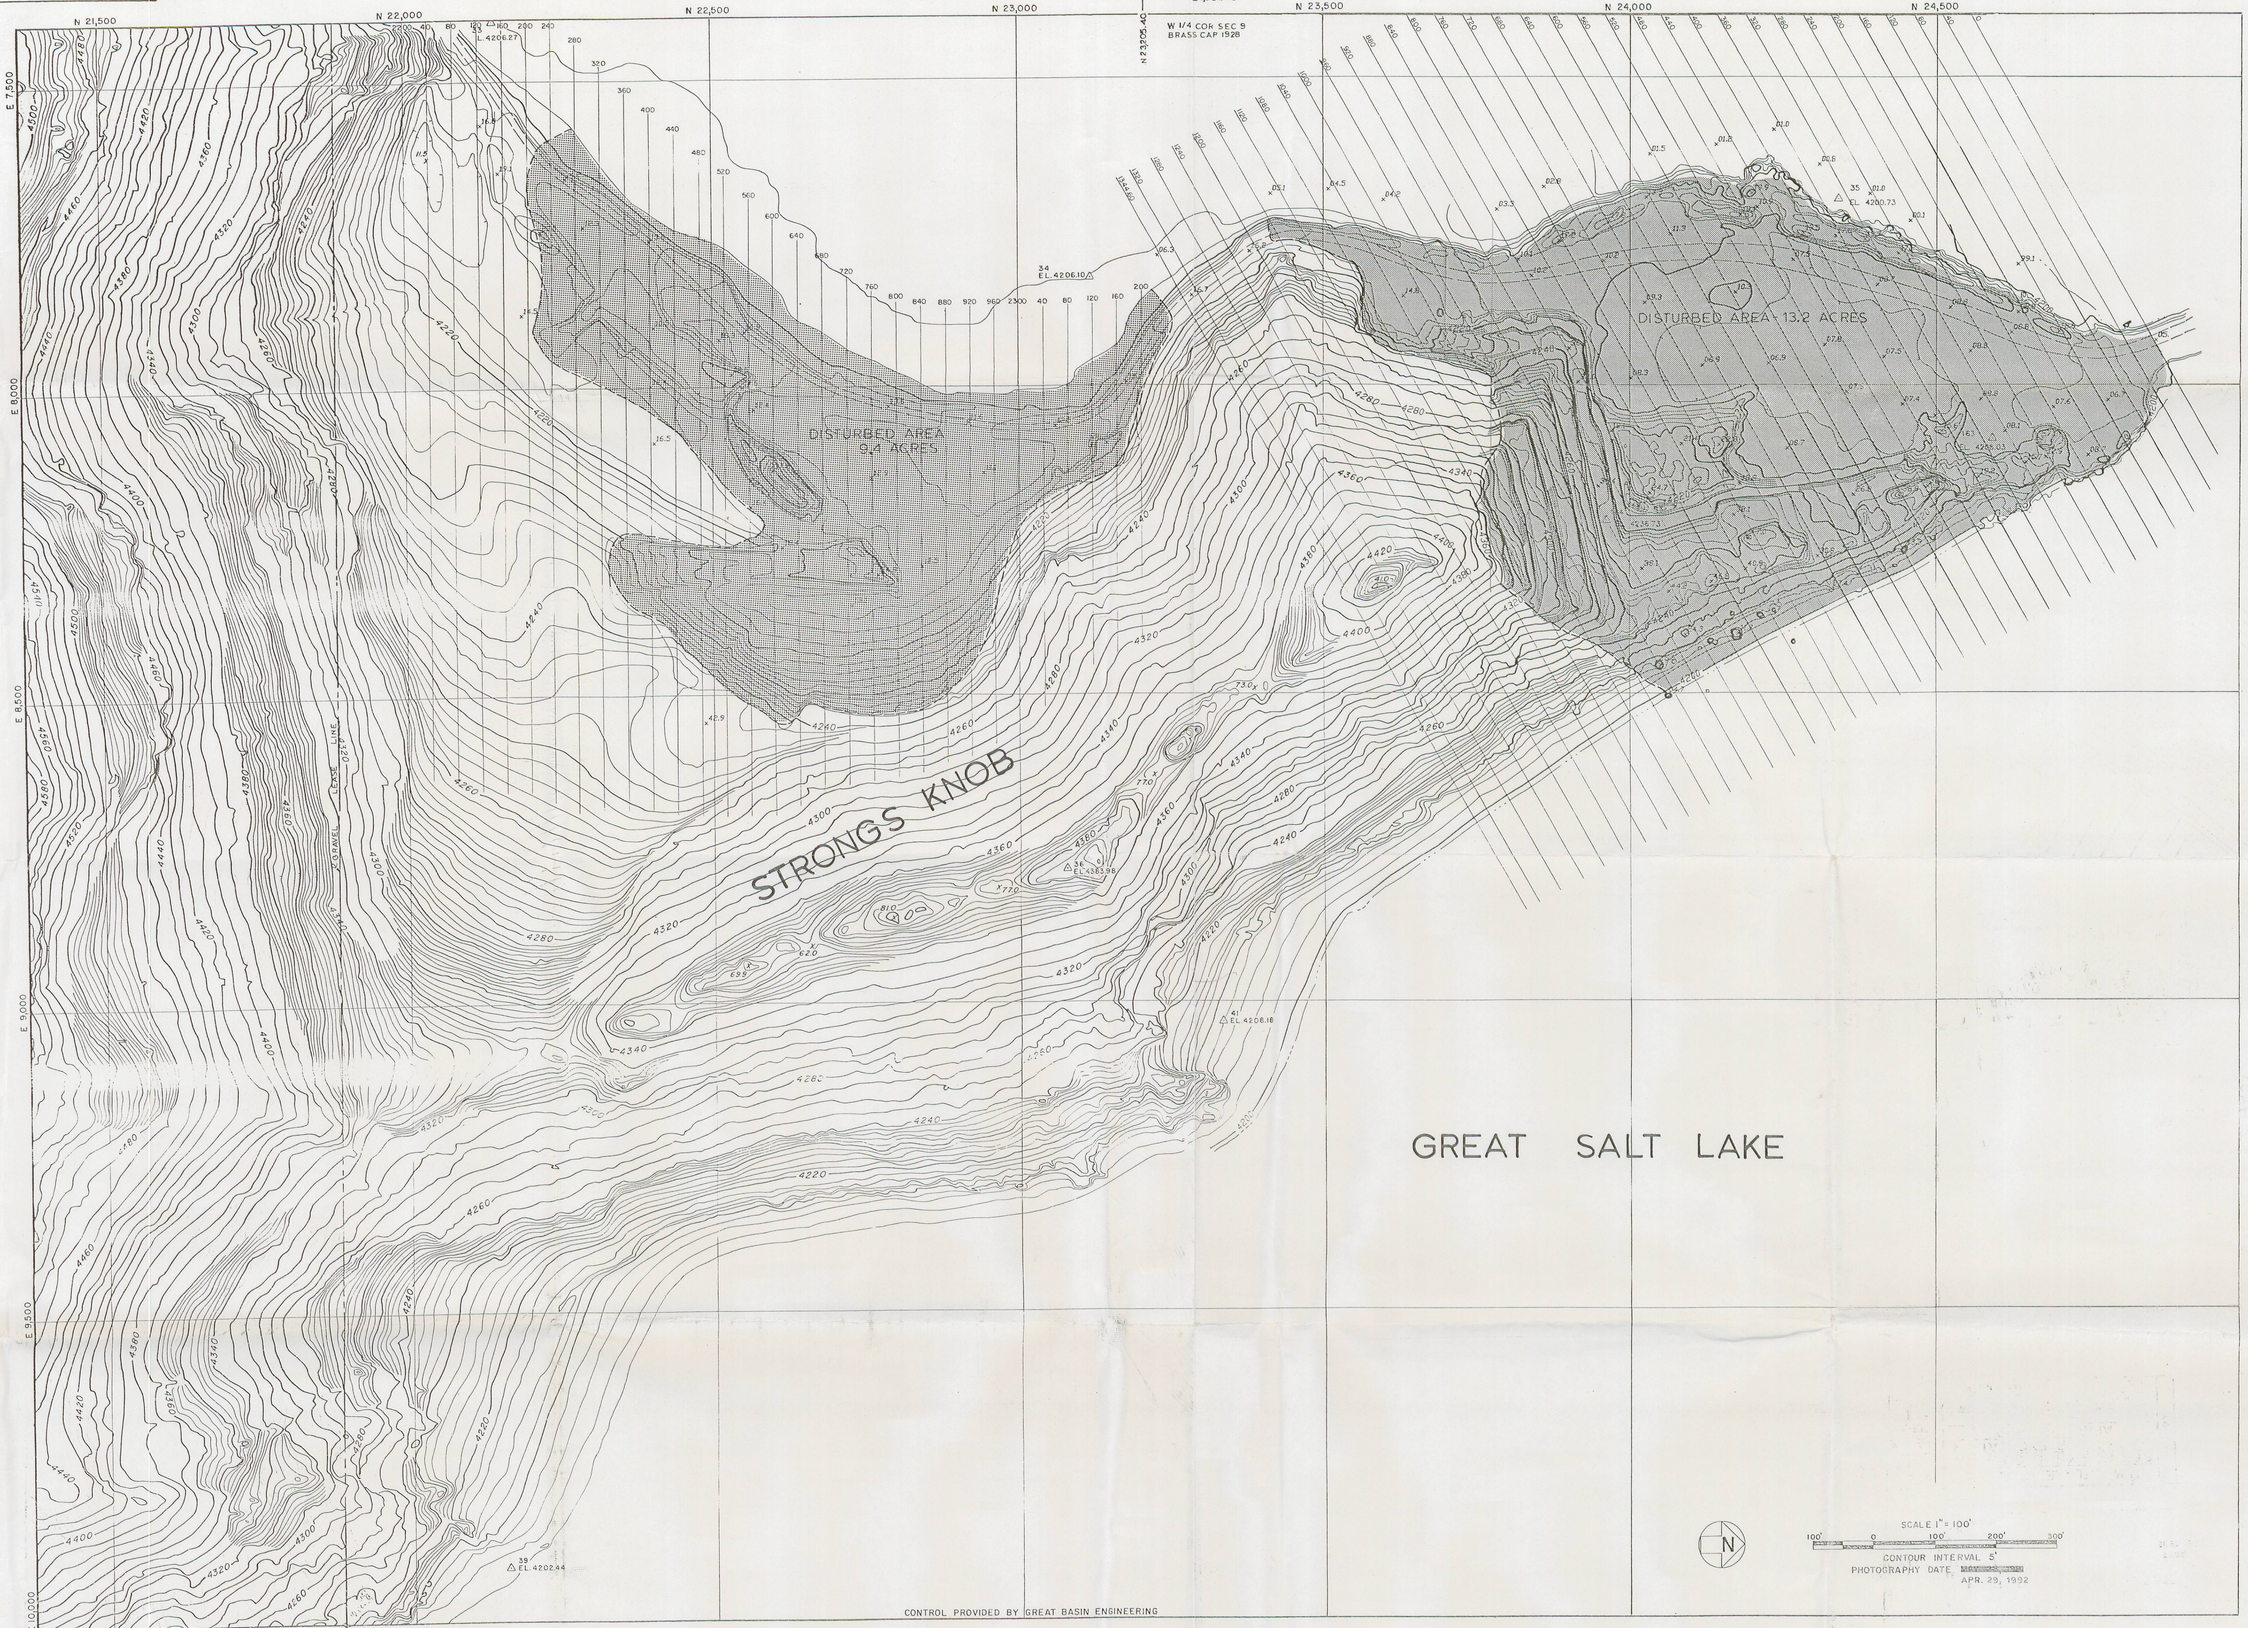

CONTROL PROVIDED BY GREAT BASIN ENGINEERING

OLYMPUS AERIAL SURVEYS, INC. (801) 484-4351 91031

RECEIVED
JAN 15 1993
DIVISION OF
OIL, GAS & MINING

M/057/002

0	TITLE WESTLAKE SOLAR POND STRONG'S KNOB CONTOUR MAP - AFTER EXCAVATION APRIL 29, 1992	GREAT SALT LAKE MINERALS & CHEMICALS CORPORATION
1-12-93		LOCATION - OGD.
		DEPT. -
		PROJECT NO. -
	DRAWN D.CRIM DATE 1-12-93 CHECKED DATE	DWG. NO. 101-01-05-036
	REF. SCALE - NOTED	