CO-OP MINING CO.

HUNTINGTON, UTAH

RECLAMATION AREA

SCALE:	DRAWN BY:	DATE:
1" = 50'	C. Reynolds	6-25-01

BEAR CANYON | PLATE 2-3F

LICENSED PROFESSIONAL ENGINEER
MARK A. REYNOLDS
5049079-2202
STATE OF UTAH

REV.	DATE	REMARKS	APPR.
1	8/01/02	Changed name from 8-5F to 2-3F	12/8/05
2			
3			
4			
5			
6			
7			
8			
9			
10			

RECEIVED
FEB 07 2006
DIV. OF OIL, GAS & MINING

INCORPORATED
NOV 03 2006
Div. of Oil, Gas & Mining

SCALE 1"= 50'
50' 25' 0' 50' 100' 150'
CONTOUR INTERVAL 2'
PHOTOGRAPHY DATE SEP 3, 1991 & OCT 20, 1995

N

LEGEND

DISTURBED AREA

CONTOUR LINE 6980

RECLAMATION AREA

AREA NOT REQUIRING RECONTOURING OR TOPSOIL WITHIN THE DISTURBED AREA

TOPSOIL SAMPLE LOCATIONS

NOTE: WHERE DISTURBED AND RECLAMATION BOUNDARIES COINCIDE, ONLY THE RECLAMATION BOUNDARY IS SHOWN.

SEE PLATE 7-7 FOR POST MINING DRAINAGE.
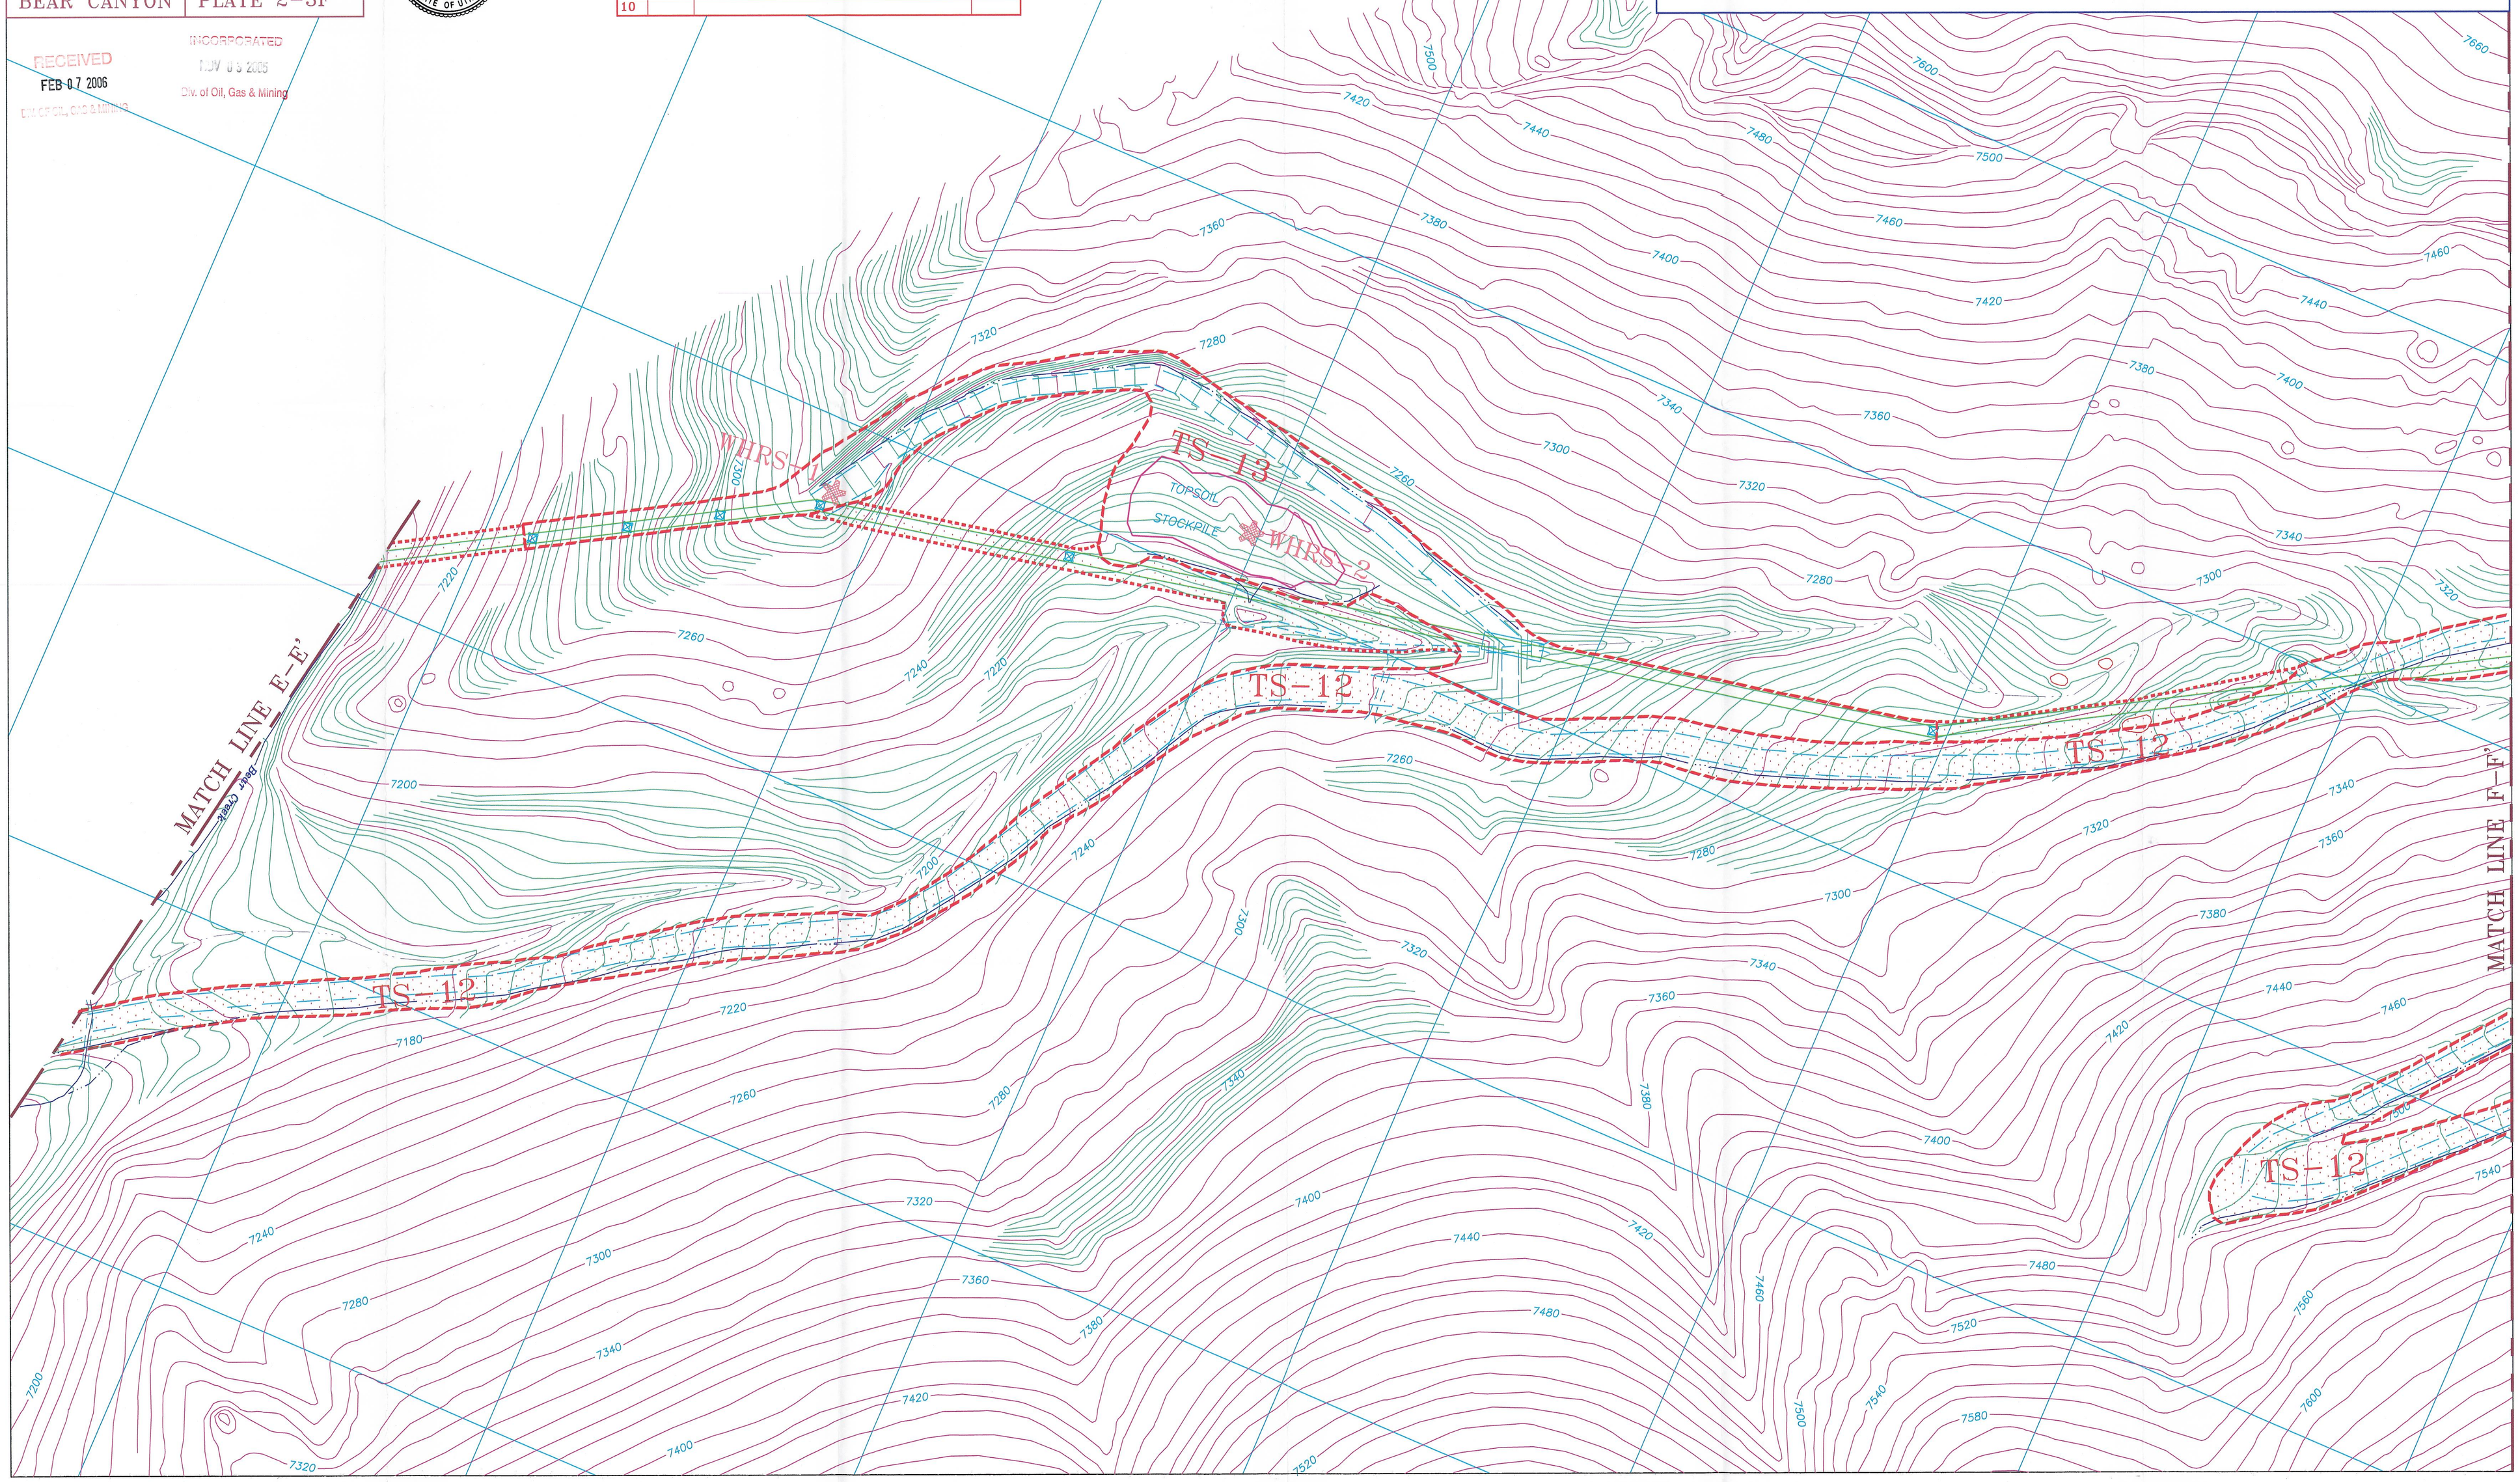
SEE PLATES 2-4 FOR SURFACE FACILITIES, PERMIT BOUNDARY AND PRE-1977 DISTURBANCE.