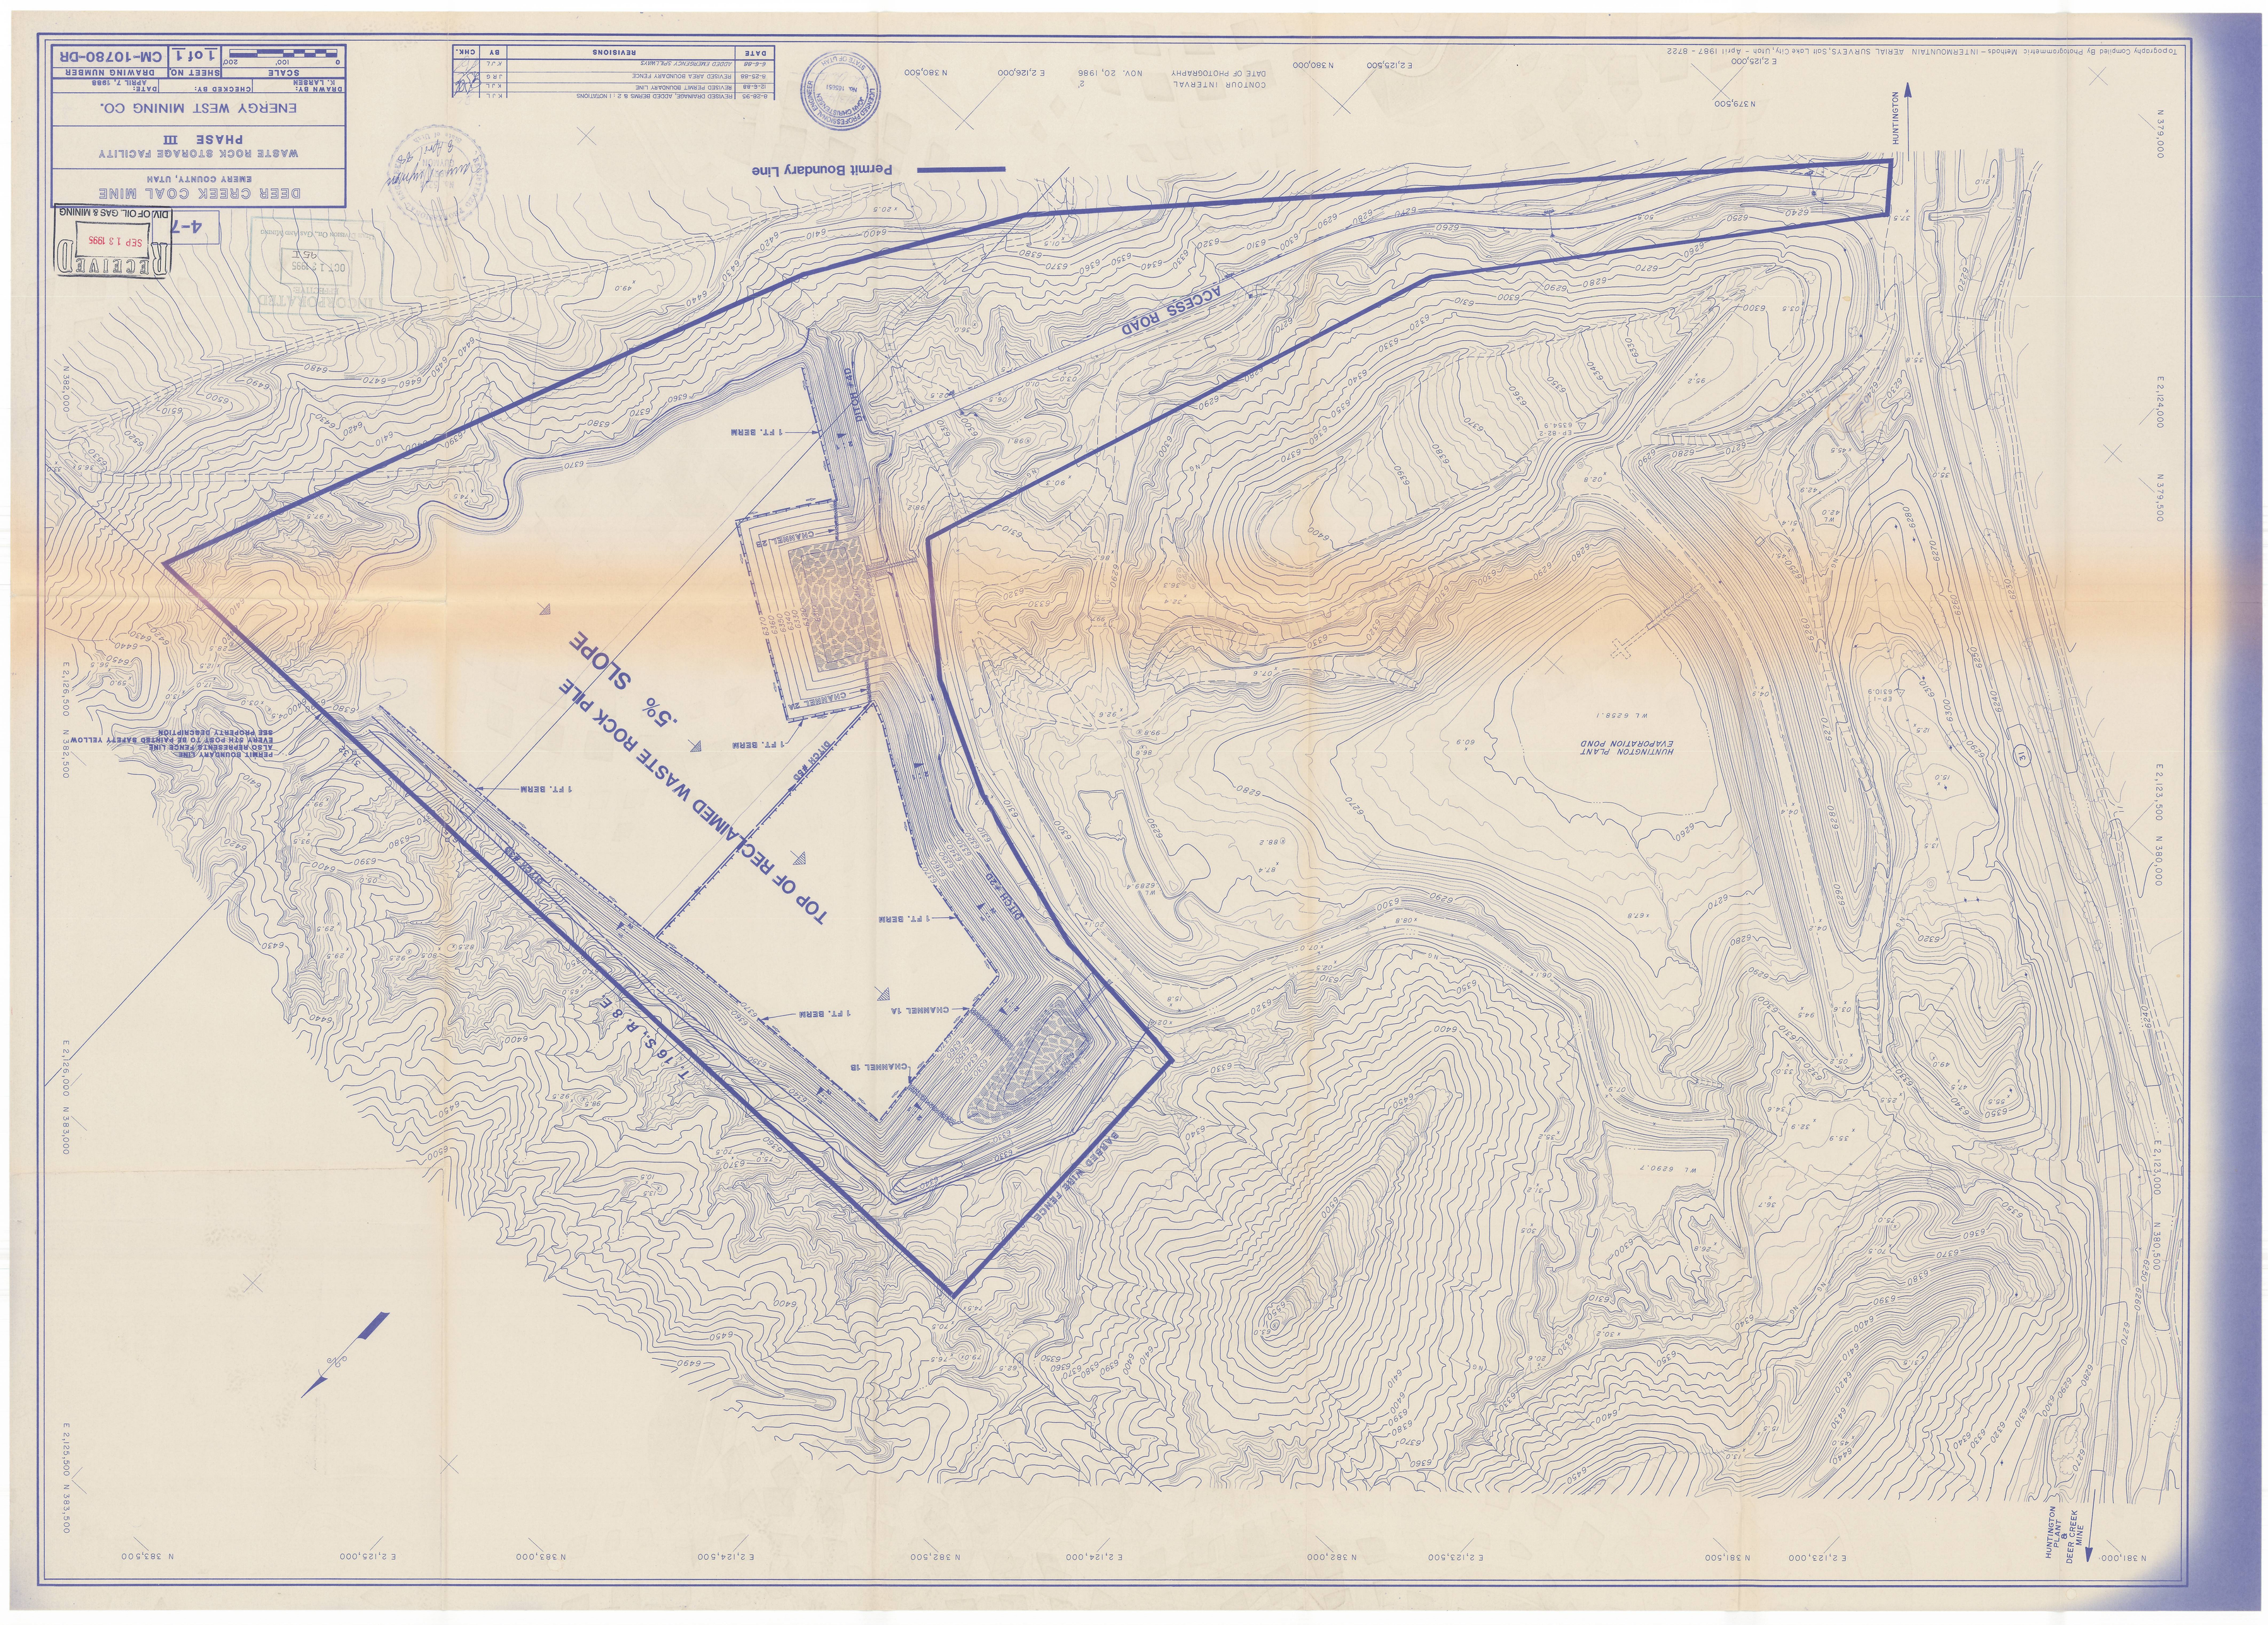

DEER CREEK COAL MINE
EMERY COUNTY, UTAH
WASTE ROCK STORAGE FACILITY
PHASE III
ENERGY WEST MINING CO.
DRAWN BY: K. LARSEN
CHECKED BY:
DATE: APRIL 7, 1988
SCALE
SHEET NO. 1 of 1
DRAWING NUMBER CM-10780-DR
RECEIVED SEP 13 1995
4-7
DIV. OF OIL, GAS & MINING
INCORPORATED
Permit Boundary Line
ACCESS ROAD
TOP OF RECLAIMED WASTE ROCK PILE
.5% SLOPE
DITCH #4D
DITCH #5D
DITCH #2D
DITCH #1D
CHANNEL 2B
CHANNEL 2A
CHANNEL 1A
CHANNEL 1B
1 FT. BERM
BARBED WIRE FENCE
T. 16 S., R. 8 E.
HUNTINGTON PLANT EVAPORATION POND
HUNTINGTON
HUNTINGTON PLANT & DEER CREEK MINE
PERMIT BOUNDARY LINE
ALSO REPRESENTS FENCE LINE
EVERY 5TH POST TO BE PAINTED SAFETY YELLOW
SEE PROPERTY DESCRIPTION
CONTOUR INTERVAL 2'
DATE OF PHOTOGRAPHY NOV. 20, 1986
Topography Compiled By Photogrammetric Methods - INTERMOUNTAIN AERIAL SURVEYS, Salt Lake City, Utah - April 1987 - 8722