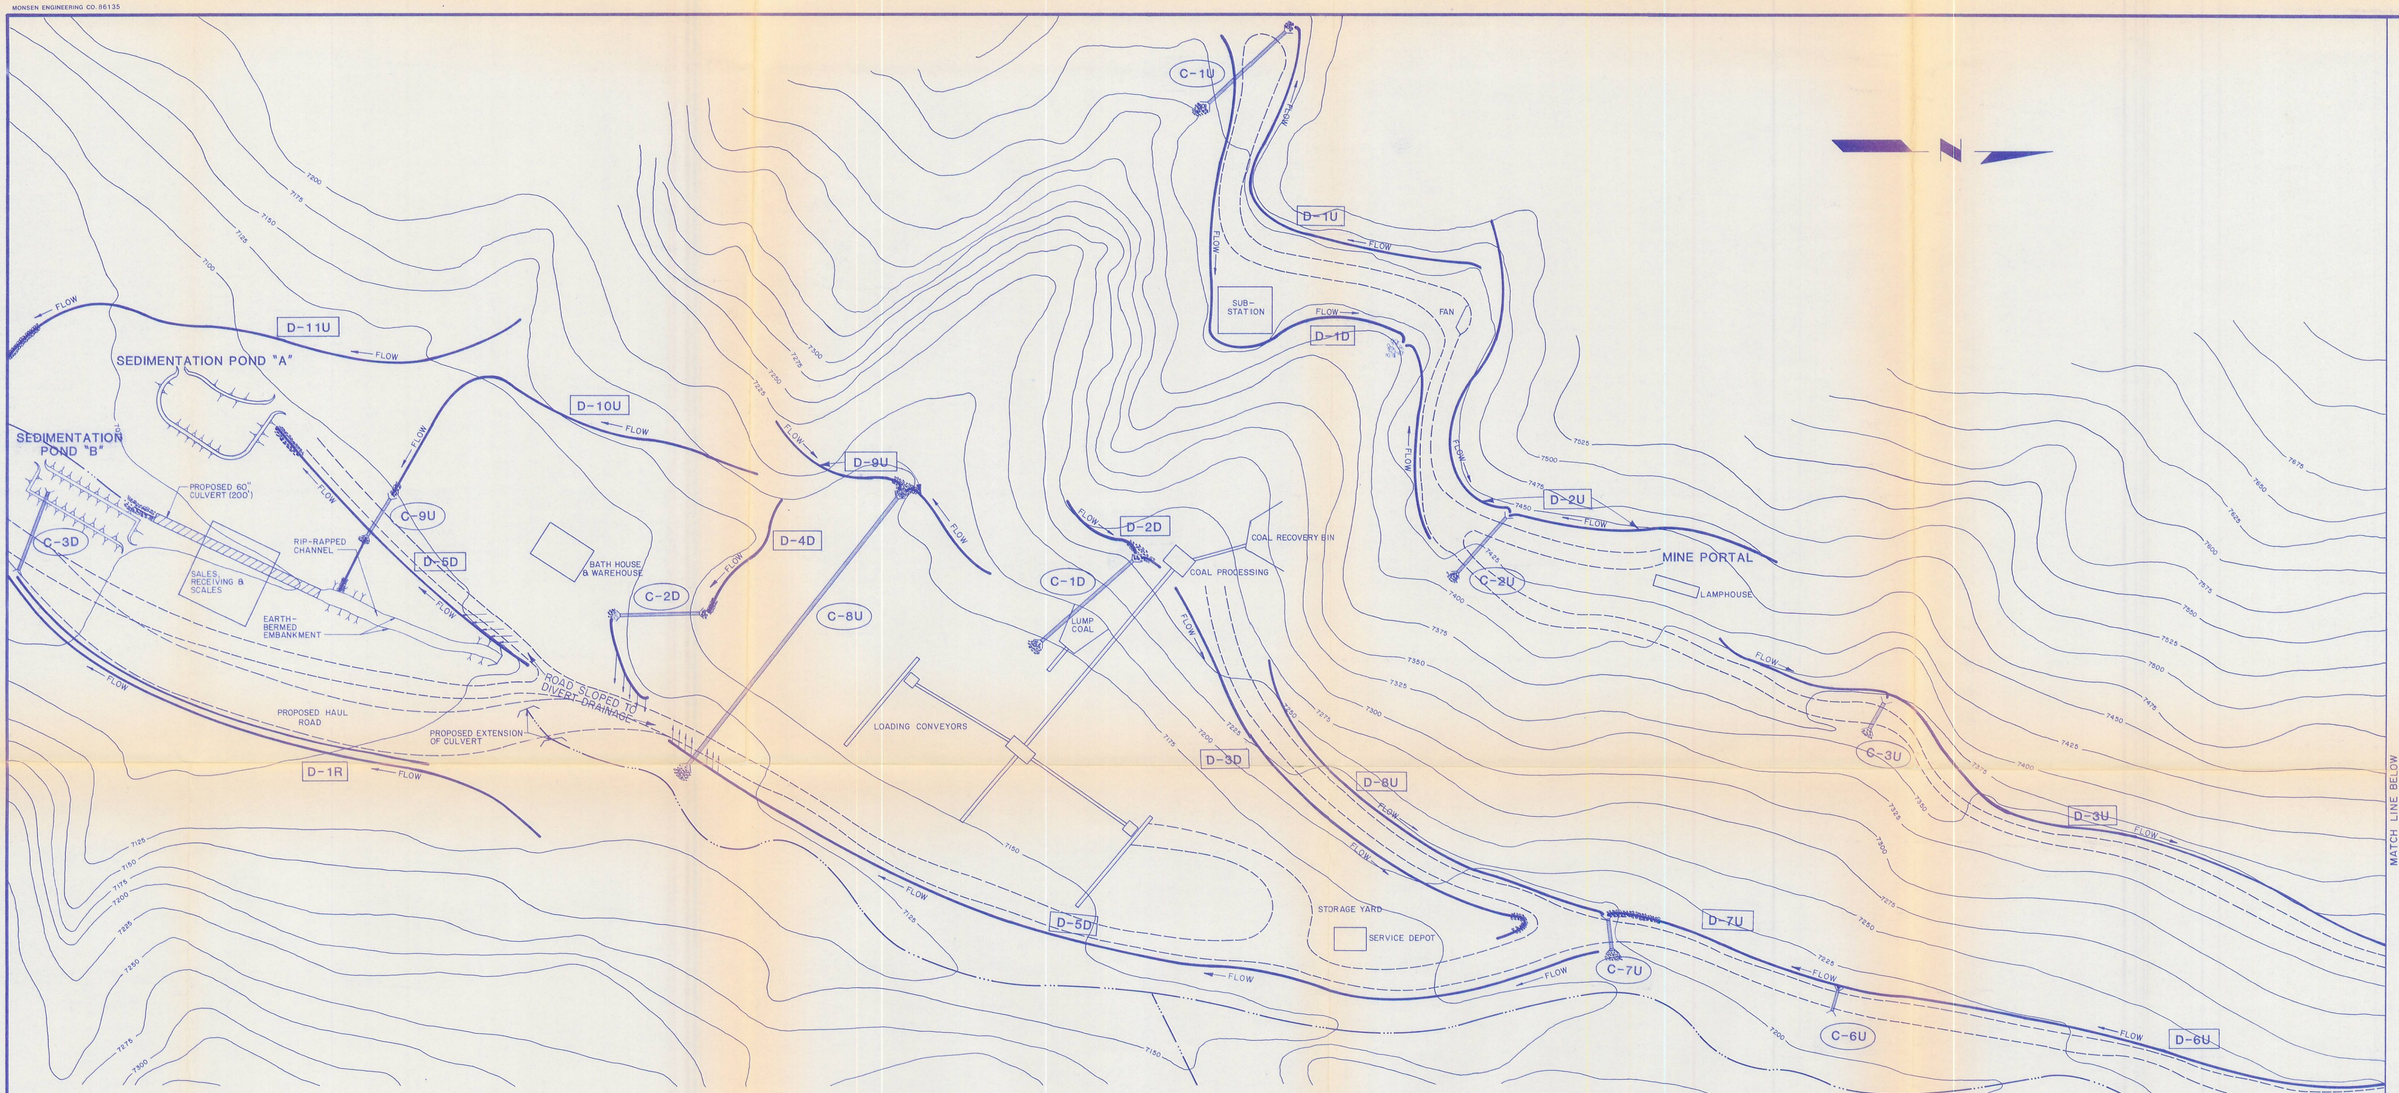

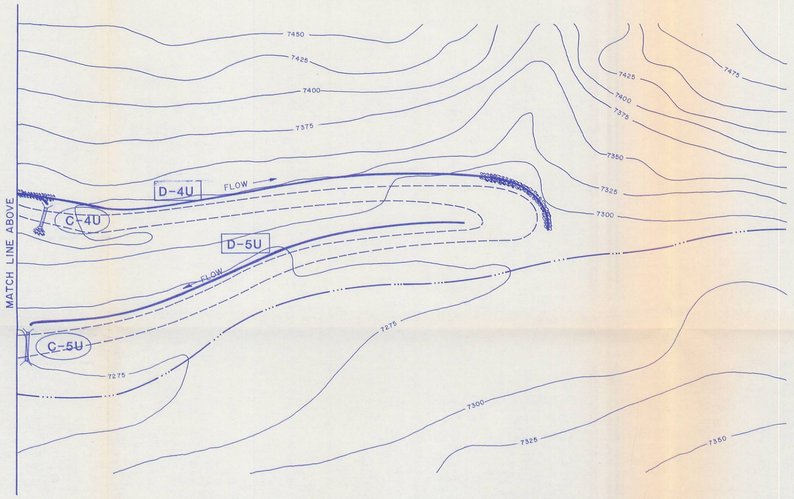

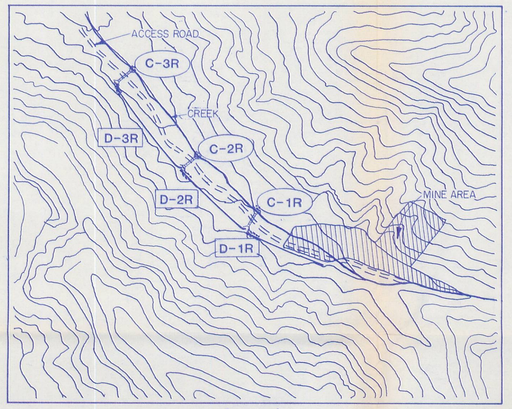

1" = 2000'

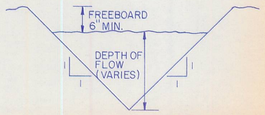

TYPICAL DITCH CROSS SECTION

LEGEND

- DITCH
- CULVERT
- RIP RAP

HORROCKS / CAROLLO ENGINEERS
1 WEST MAIN STREET
AMERICAN FORK, UTAH 84003

BEAR CREEK CANYON CO-OP MINE

DITCHES & CULVERT LOCATIONS

DESIGNED	CHECKED	DATE	SCALE	DRAWING No.	SHEET
EGN	HLW	APR. '84	1" = 80'		No. Of
DRAWN	TRACED	REVISED			
DDG		6/21/84			