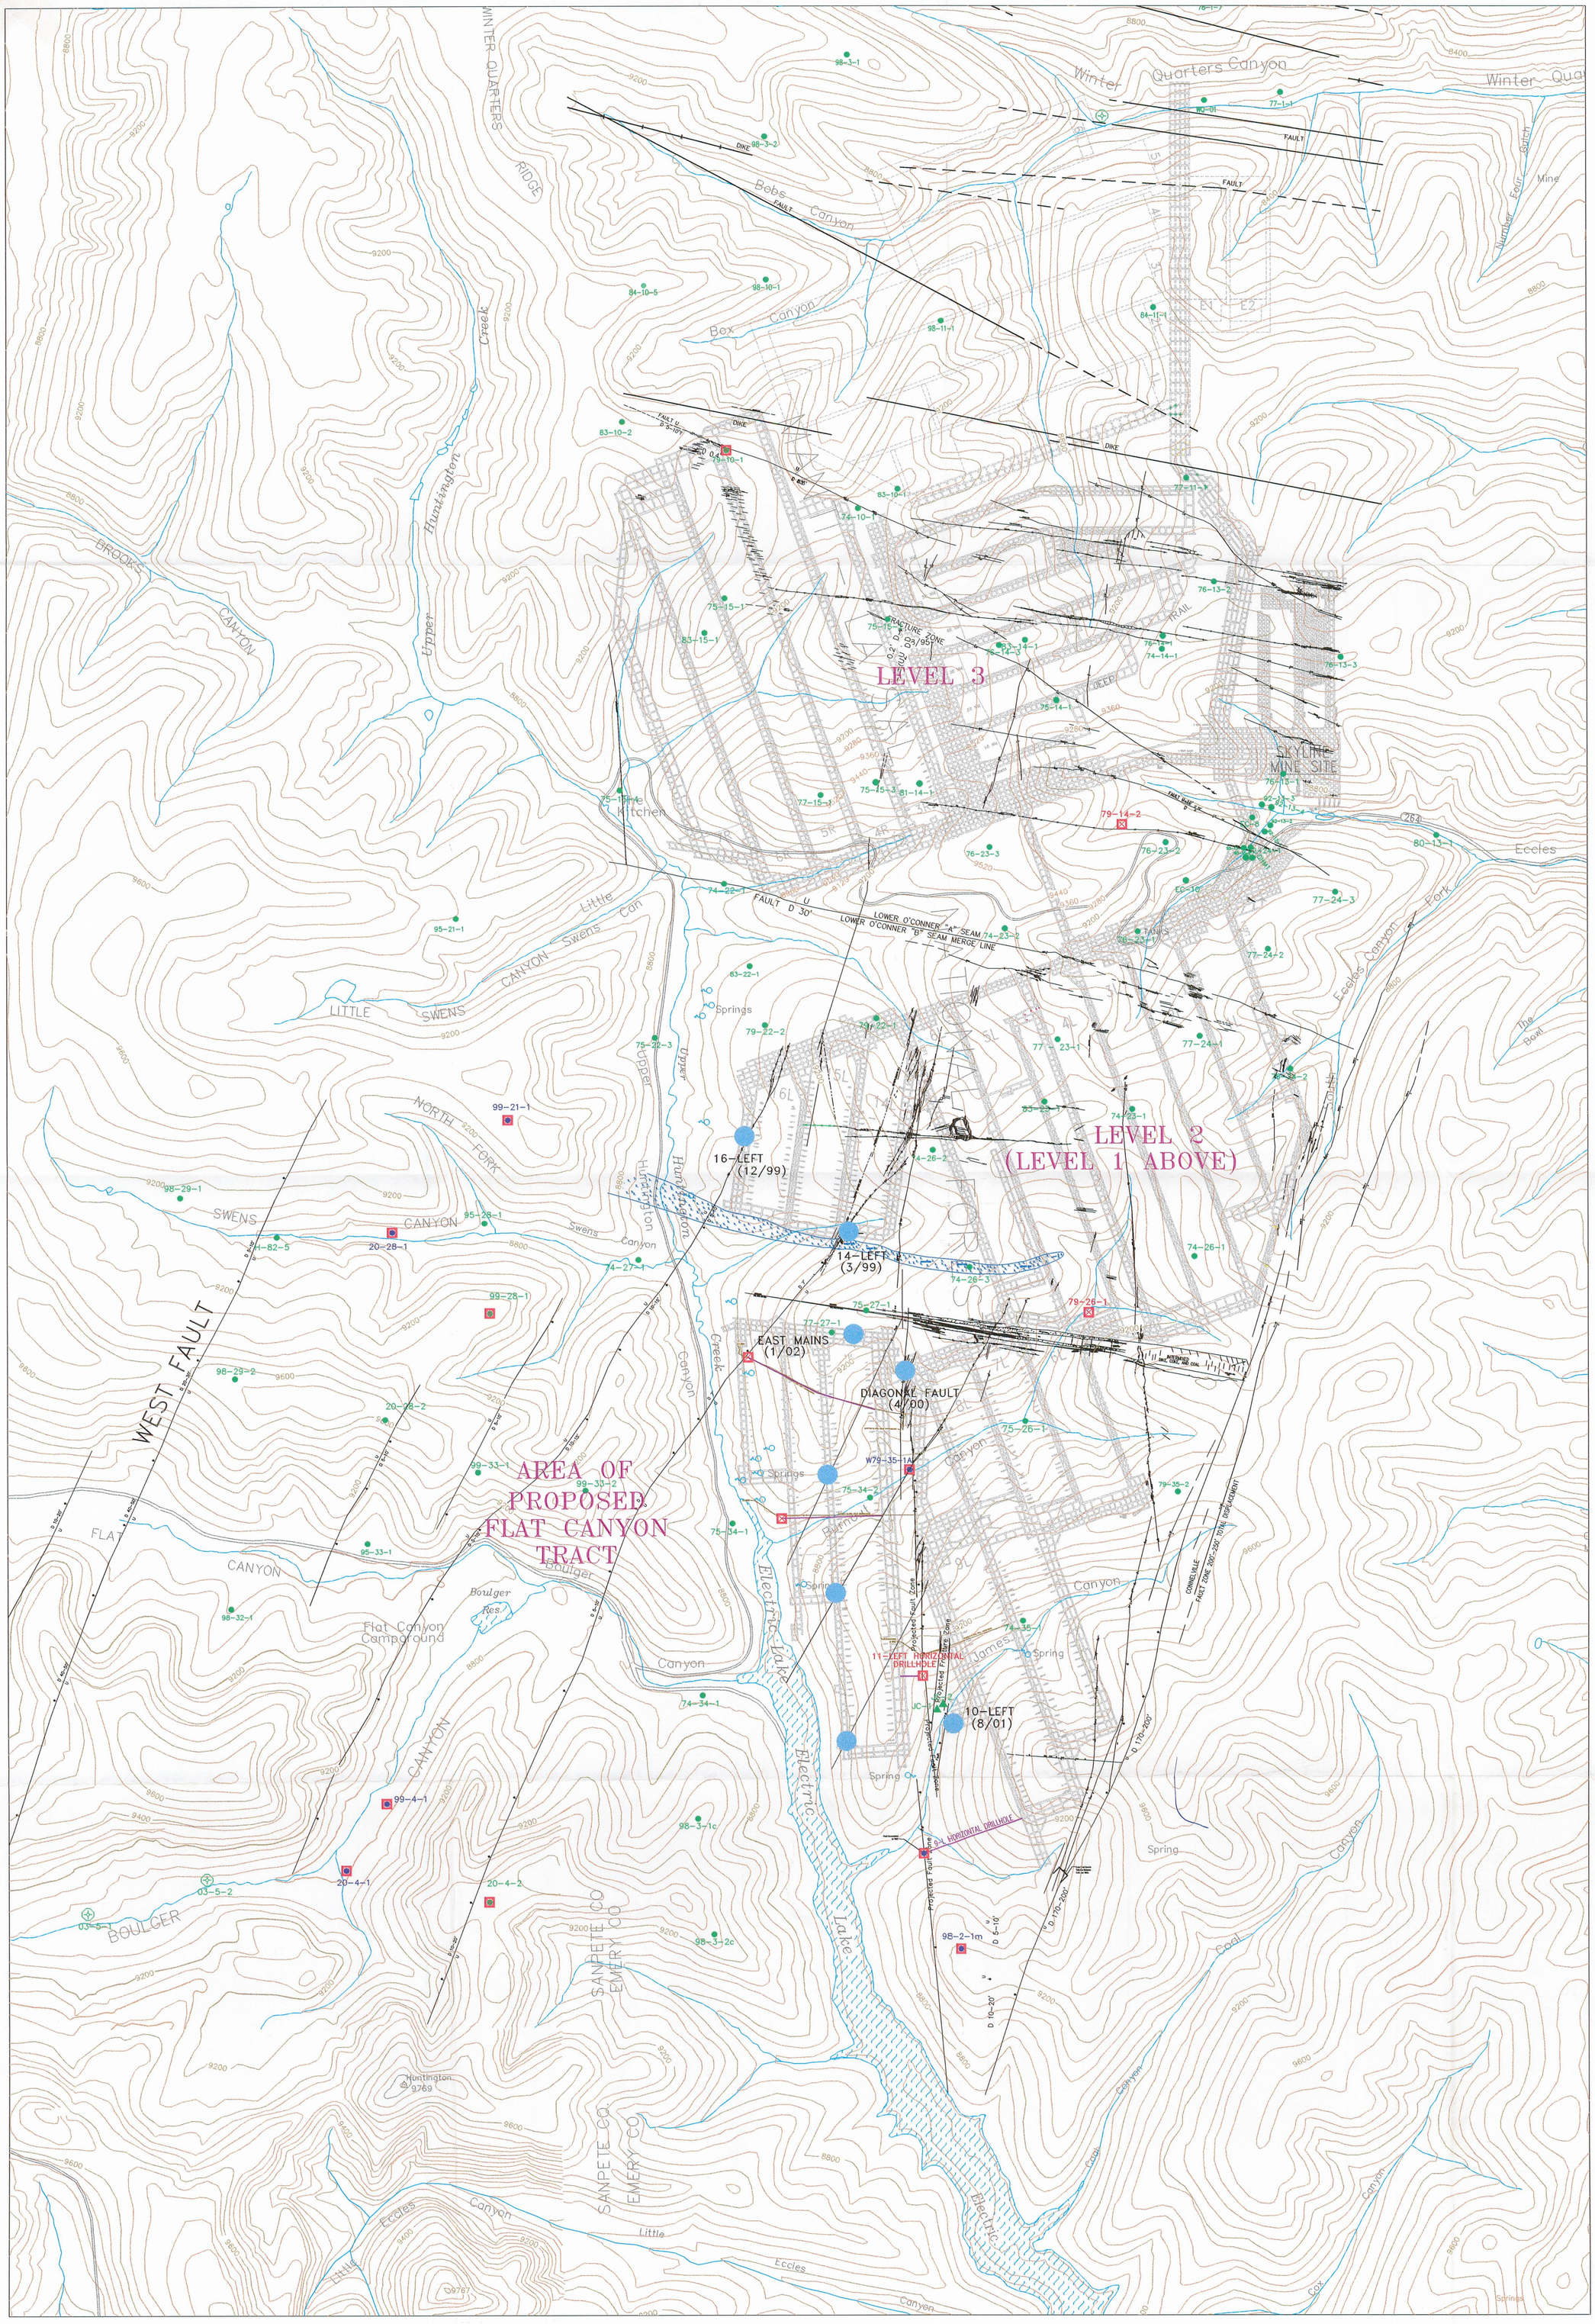

EXPLANATION

- 10-LEFT — MAJOR GROUND-WATER INFLOW
- JC-1 — DEWATERING WELL
- ELECTRONIC MONITORING POINT
- 99-33-2 — EXPLORATION DRILLHOLE
- WATER LEVEL MONITORING LOCATION
- FAULT

INCORPORATED
JAN 0 6 2005
DIV OF OIL GAS & MINING

RECEIVED
OCT 0 9 2003
DIV. OF OIL, GAS & MINING

1,200 0 1,200 2,400
SCALE (ft)

Geologic Structures, Mine Plan, and Ground-Water Inflows to Skyline Mine

JOB NO.	HCI-1787	DATE:	10/29/01
BY:	LCA/RLH	DWG FILE:	GW-INFLOWS
DRAWN:	SAC	PLOT FILE:	GW-INFLOWS
CHECKED:		PLOT DATE:	10/2/03

HCI HYDROLOGIC CONSULTANTS, INC. — HCI TASCA an company

PLATE III