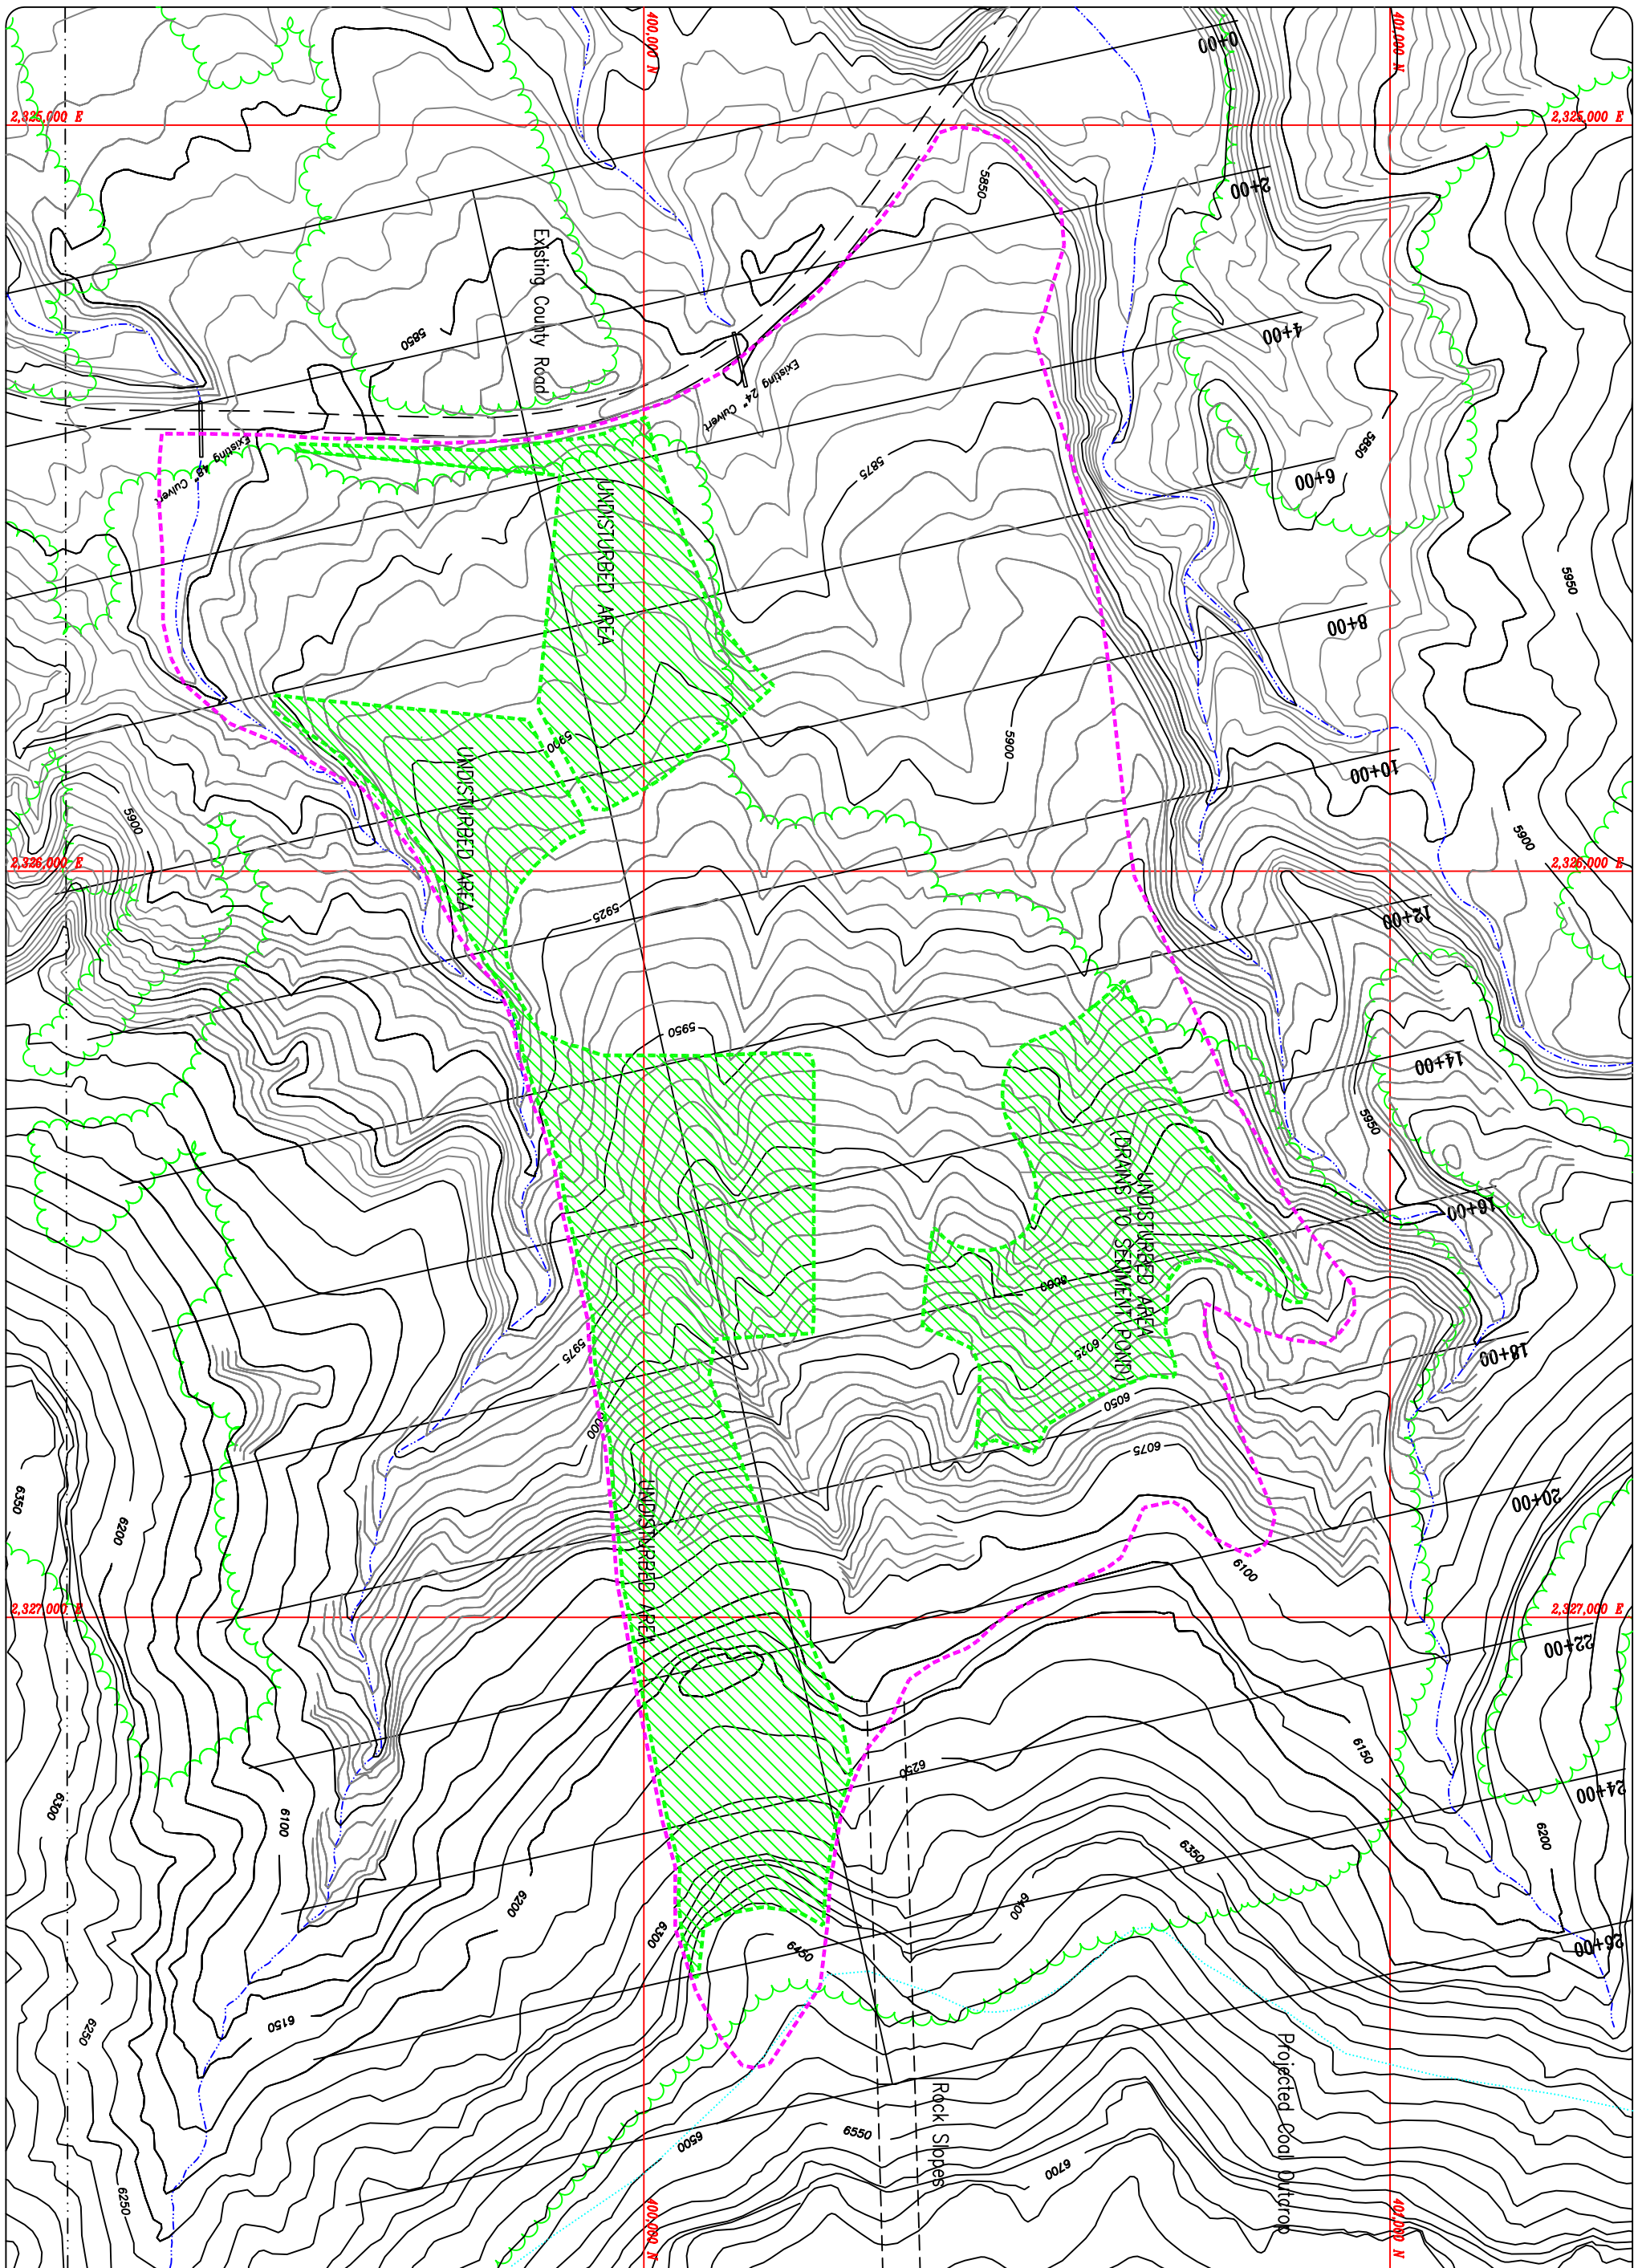

LEGEND:

NATURAL DRAINAGE:
DISTURBED AREA BOUNDARY:
UNDISTURBED AREA BOUNDRY

NOTE: REFER TO PLATES 5-7A-1, 5-7A-2, 5-7A-3, 5-7A-4, AND PLATES 5-7B-1, 5-7B-2, 5-7B-3 FOR CROSS SECTION INFORMATION.

R 14 E, T 16 S

50' 0' 100' 200'

REVISION DATE:

DATE:	BY:	DATE:	BY:
JAN 2001	BJ		
MAR 2001	BJ		
NOV 2002	RJM		
AUG 2003	RJM		

UTAH REGISTERED PROFESSIONAL ENGINEER #152606 R. Jay Marshall

LILA CANYON MINE

PRE MINING CONTOURS

DATE:	DESIGNED BY:
SEPTEMBER 2000	BLACKHAWK ENG.
SCALE: AS SHOWN	PLATE #: 5-1A