C. W. MINING CO.

HUNTINGTON, UTAH

BLIND CANYON SEAM

SCALE:	DRAWN BY:	DATE:
1" = 500'	C. Reynolds	11-27-02

BEAR CANYON | PLATE 7-10A

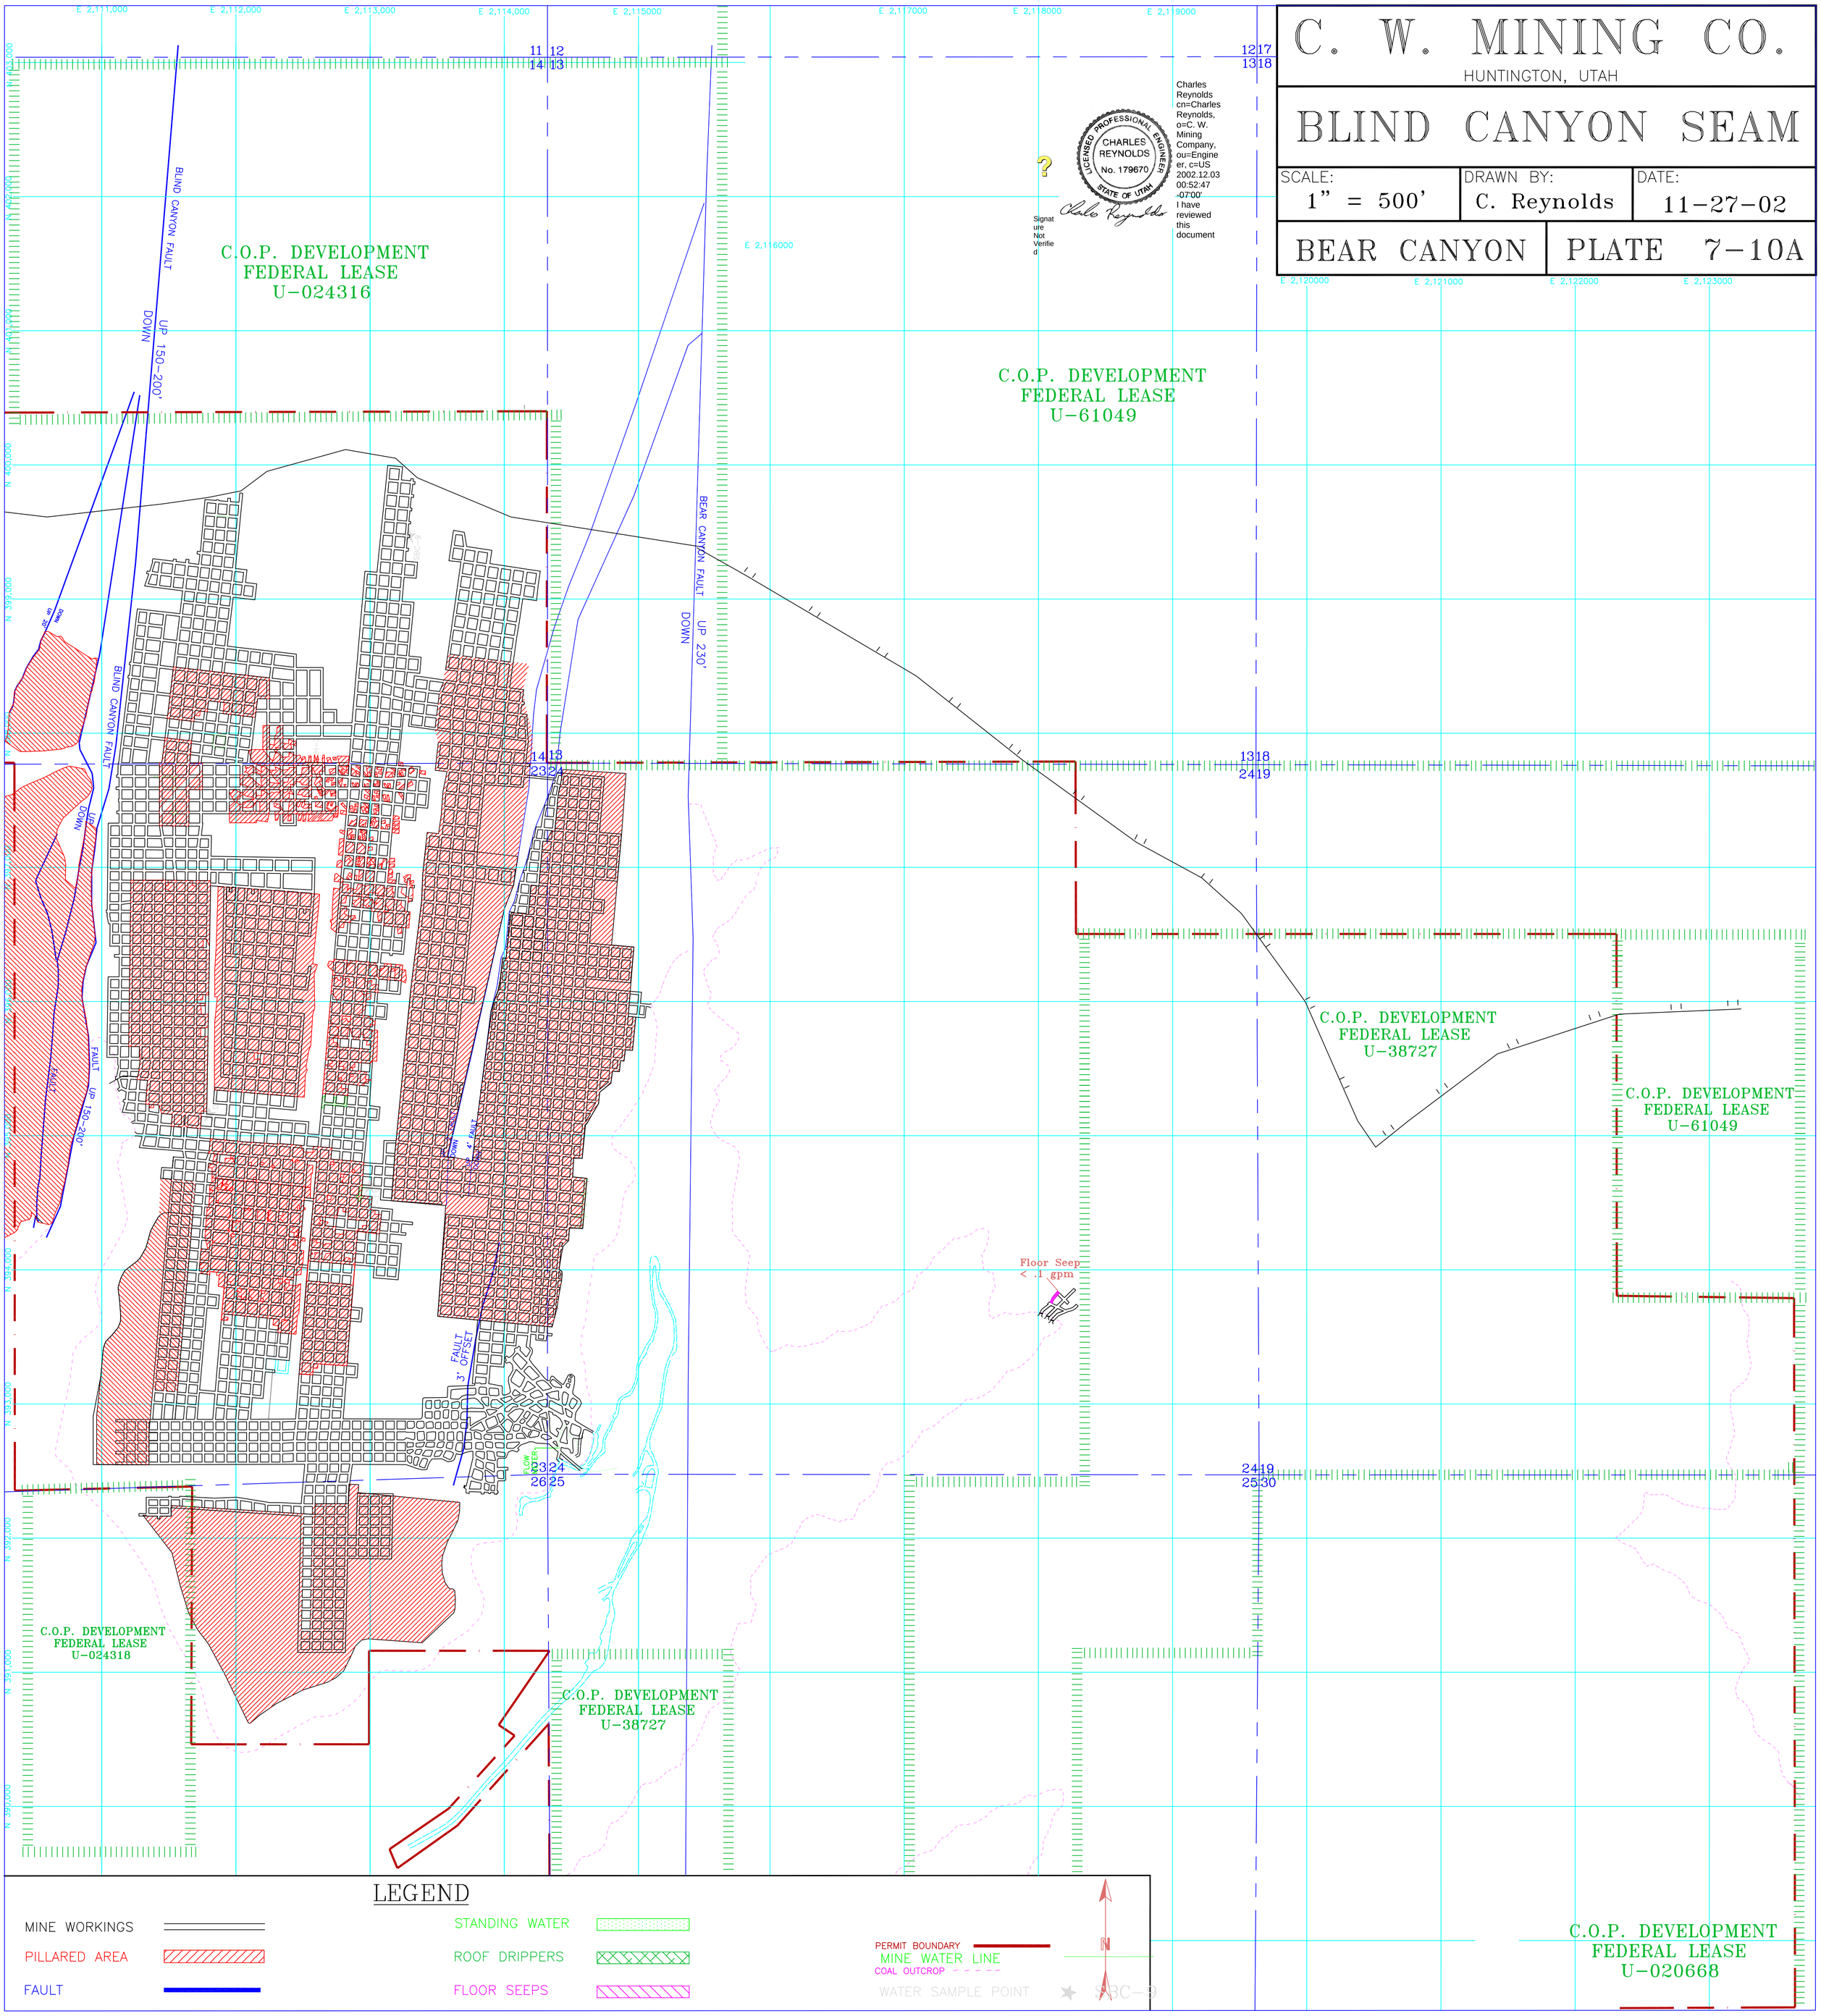

Charles Reynolds
cn=Charles Reynolds, o=C. W. Mining Company, ou=Engineer, c=US
2002.12.03 00:52:47 -07'00'
I have reviewed this document

LICENSED PROFESSIONAL ENGINEER
CHARLES REYNOLDS
No. 179670
STATE OF UTAH

Signature Not Verified