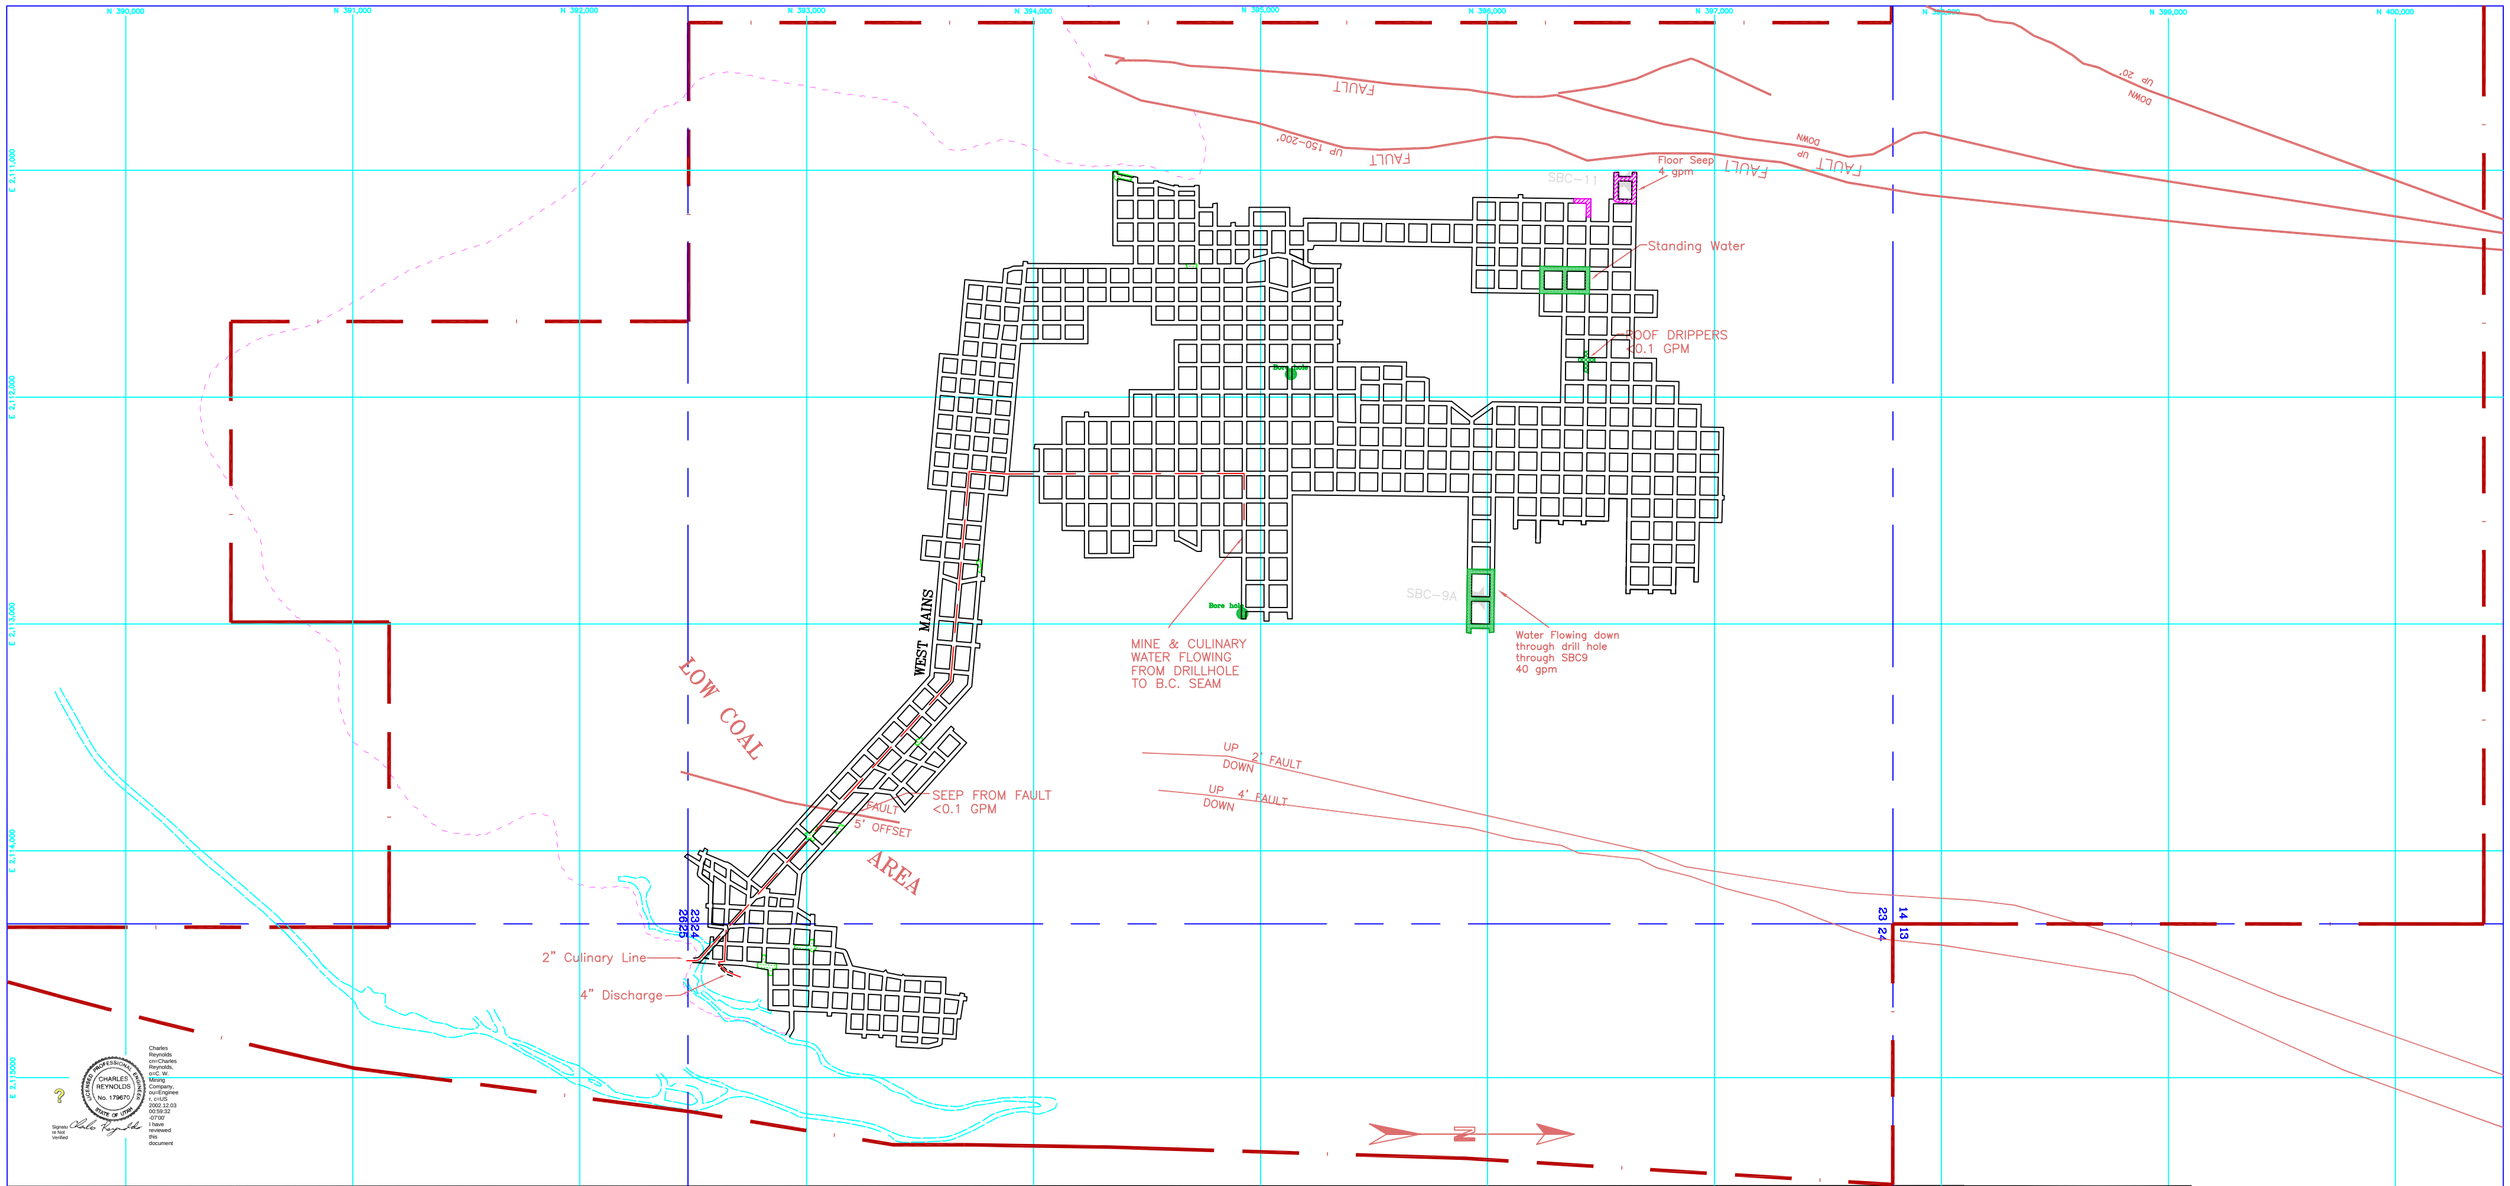

I, THE UNDERSIGNED, HEREBY CERTIFY THAT THIS MAP IS CORRECT TO THE BEST OF MY KNOWLEDGE AND BELIEF.

DATE _____ SIGNATURE _____

LEGEND

MINE WORKINGS
PILLARED AREA
FAULT
STANDING WATER
ROOF DRIPPERS
FLOOR SEEPS
MINE WATER LINE
WATER SAMPLE POINT SBC-9
PERMIT BOUNDARY
COAL OUTCROP

HIAWATHA SEAM
STRIKE – N 19° 45'
DIP 2.5°

CO-OP MINING CO.

MINE WATER SURVEY

SCALE:	DRAWN BY:	DATE:
1" = 500'	C. Reynolds	08-27-02

BEAR CANYON | PLATE 7-10B