CO-OP MINING CO.

HUNTINGTON, UTAH

HYDROLOGY MAP

SCALE:	DRAWN BY:	DATE:
1" = 50'	C. Reynolds	6-25-01

BEAR CANYON | PLATE 7-1F

REV.	DATE	REMARKS	APPR.
1	6/25/01	Wild Horse Ridge Hydrology Added (SR98-1)	7/03/01
2			
3			
4			
5			
6			
7			
8			
9			
10			

LICENSED PROFESSIONAL ENGINEER
CHARLES REYNOLDS
No. 179670
STATE OF UTAH

Charles Reynolds cn=Charles Reynolds, o=C. W. Mining Company, ou=Engineer, c=US 2002.12.03 00:35:24 -07'00' I have reviewed this document

Signature Not Verified

SCALE 1"= 50'

50' 25' 0' 50' 100' 150'

CONTOUR INTERVAL 2'

PHOTOGRAPHY DATE SEP 3, 1991 & OCT 20, 1995

N

LEGEND
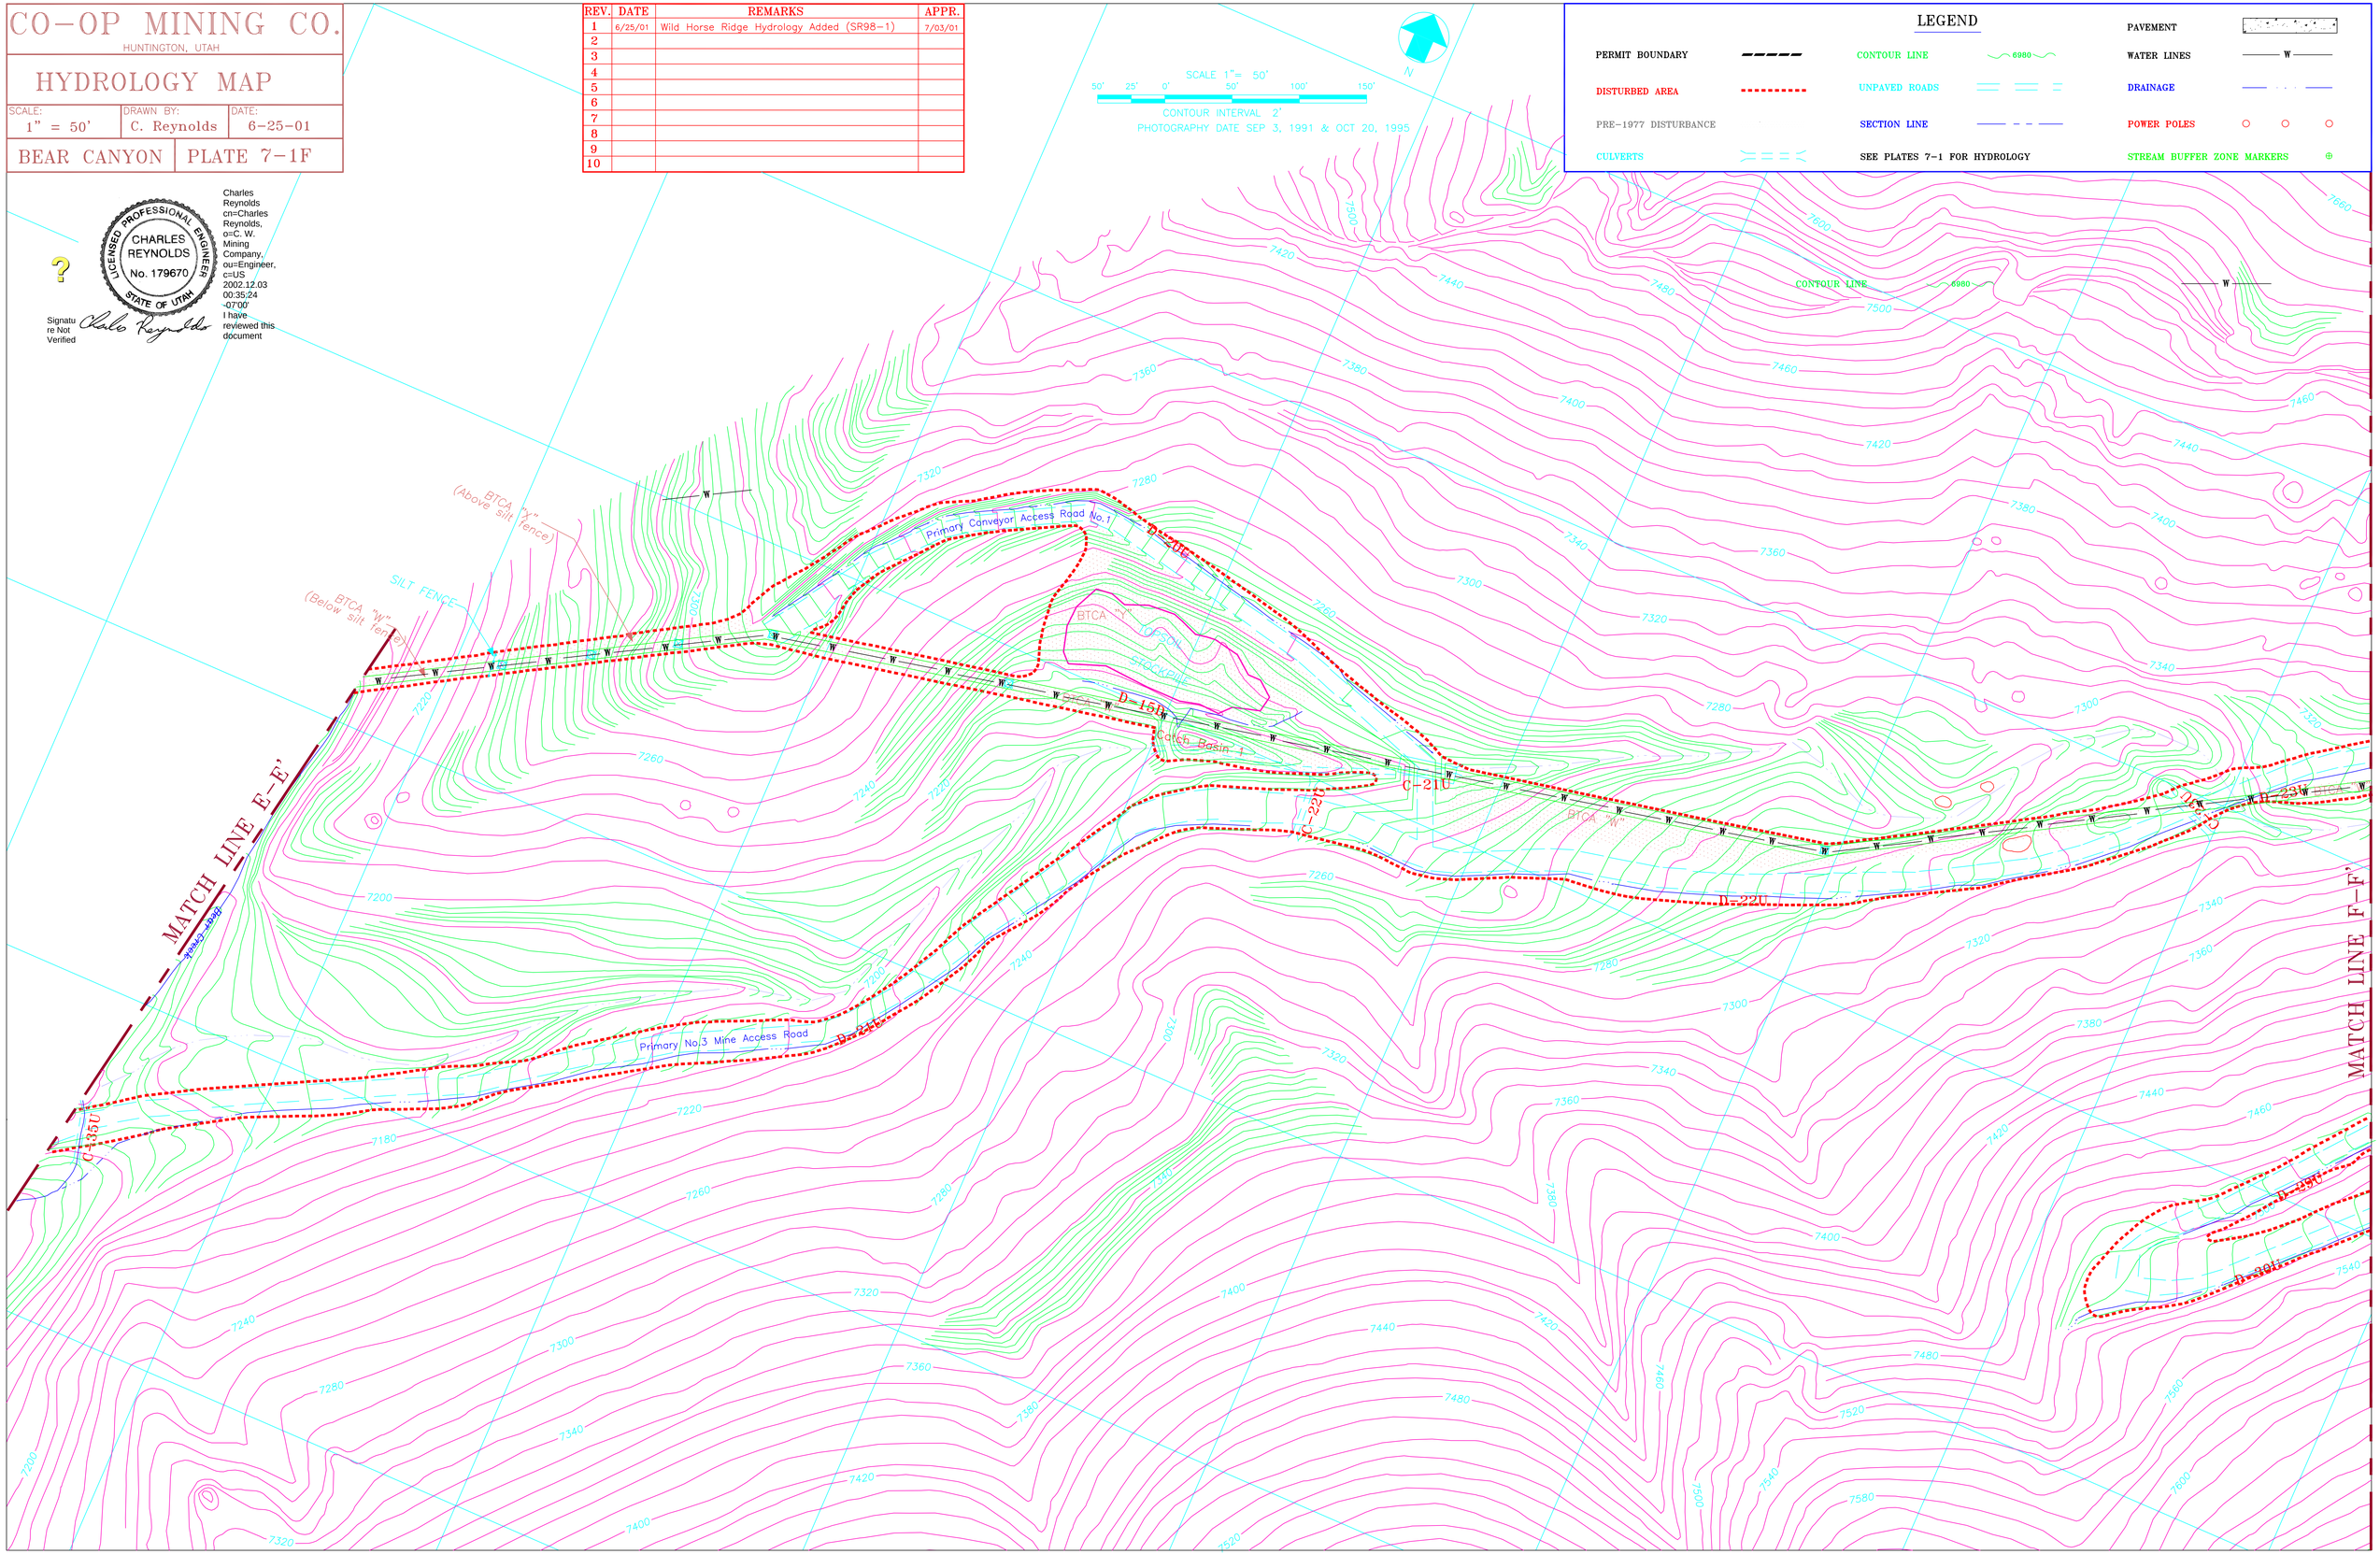
PERMIT BOUNDARY		CONTOUR LINE	6980	PAVEMENT	
DISTURBED AREA		UNPAVED ROADS		WATER LINES	W
PRE-1977 DISTURBANCE		SECTION LINE		DRAINAGE	
CULVERTS		SEE PLATES 7-1 FOR HYDROLOGY		POWER POLES	
				STREAM BUFFER ZONE MARKERS