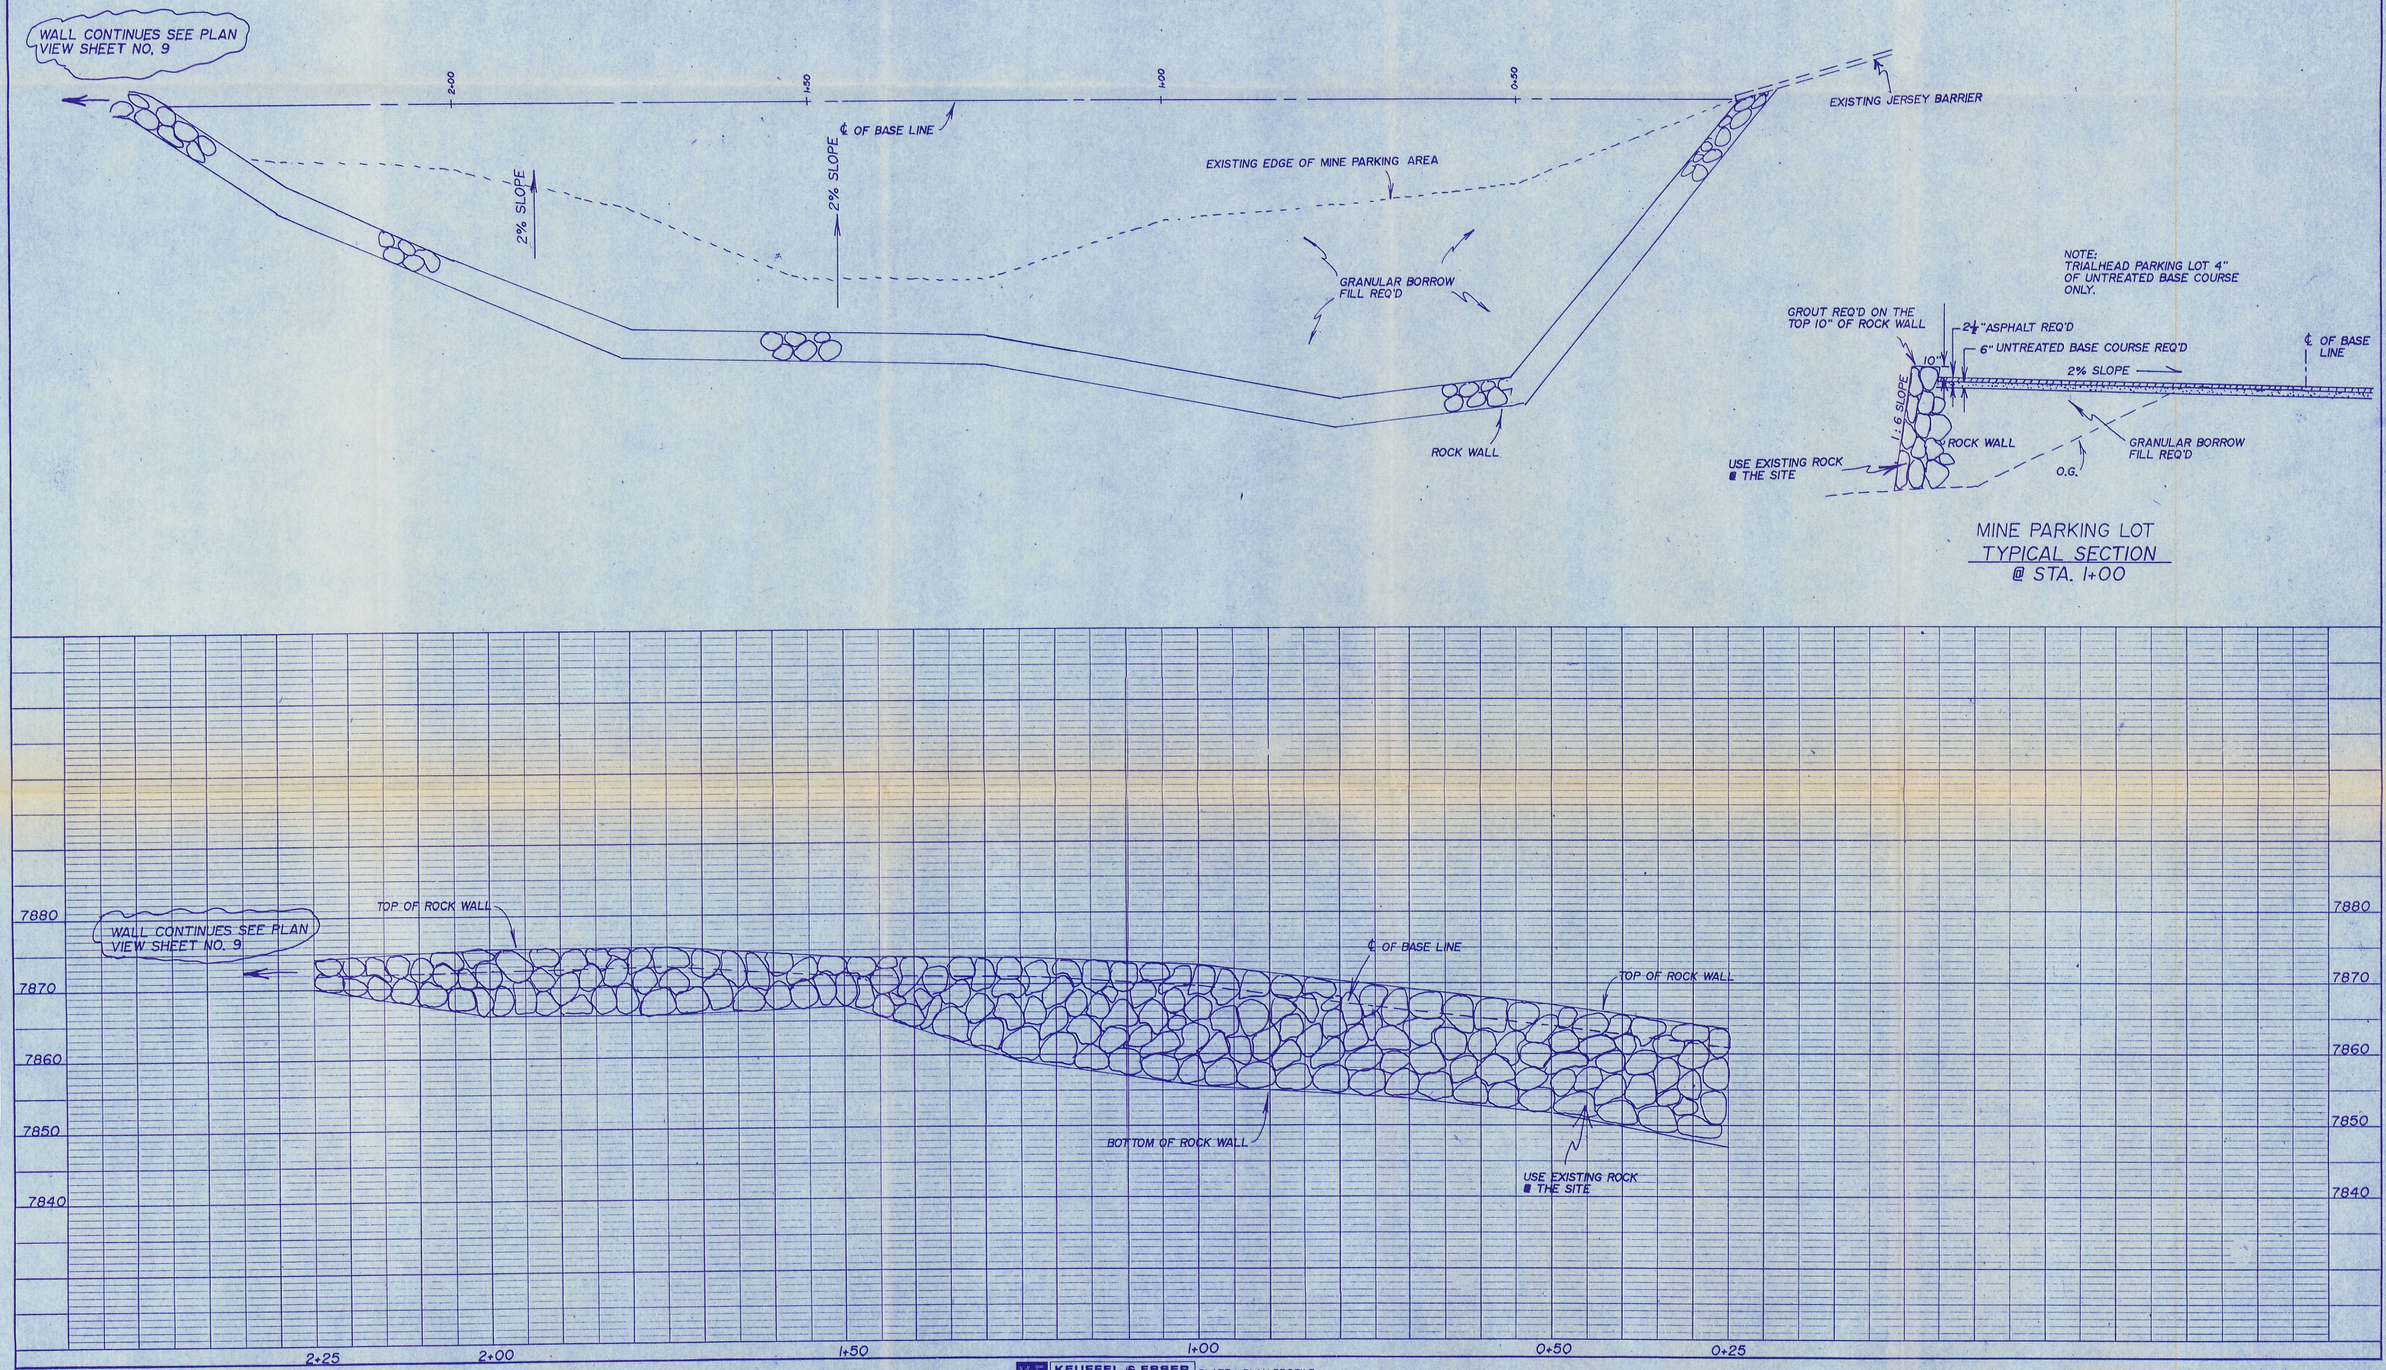

PLAN
NOTE BOOK NO.
SURVEYED
PLOTTED
ALIGNMENT CHECKED
RT. OF WAY CHECKED
BY
DATE

RECEIVED
MAY 24 1991
DIVISION OF
OIL GAS & MINING

PROFILE
NOTE BOOK NO.
SURVEYED
PLOTTED
GRADES CHECKED
B.M.'s NOTED
STRUCTURE NOTATNS CH'KD
BY
DATE

KEUFFEL & ESSER
A KEATOS Company
48 7024 Made in U.S.A.
PLATE 1, PLAN-PROFILE

ROCK WALL DETAILS

SHEET NO. 8 OF 9