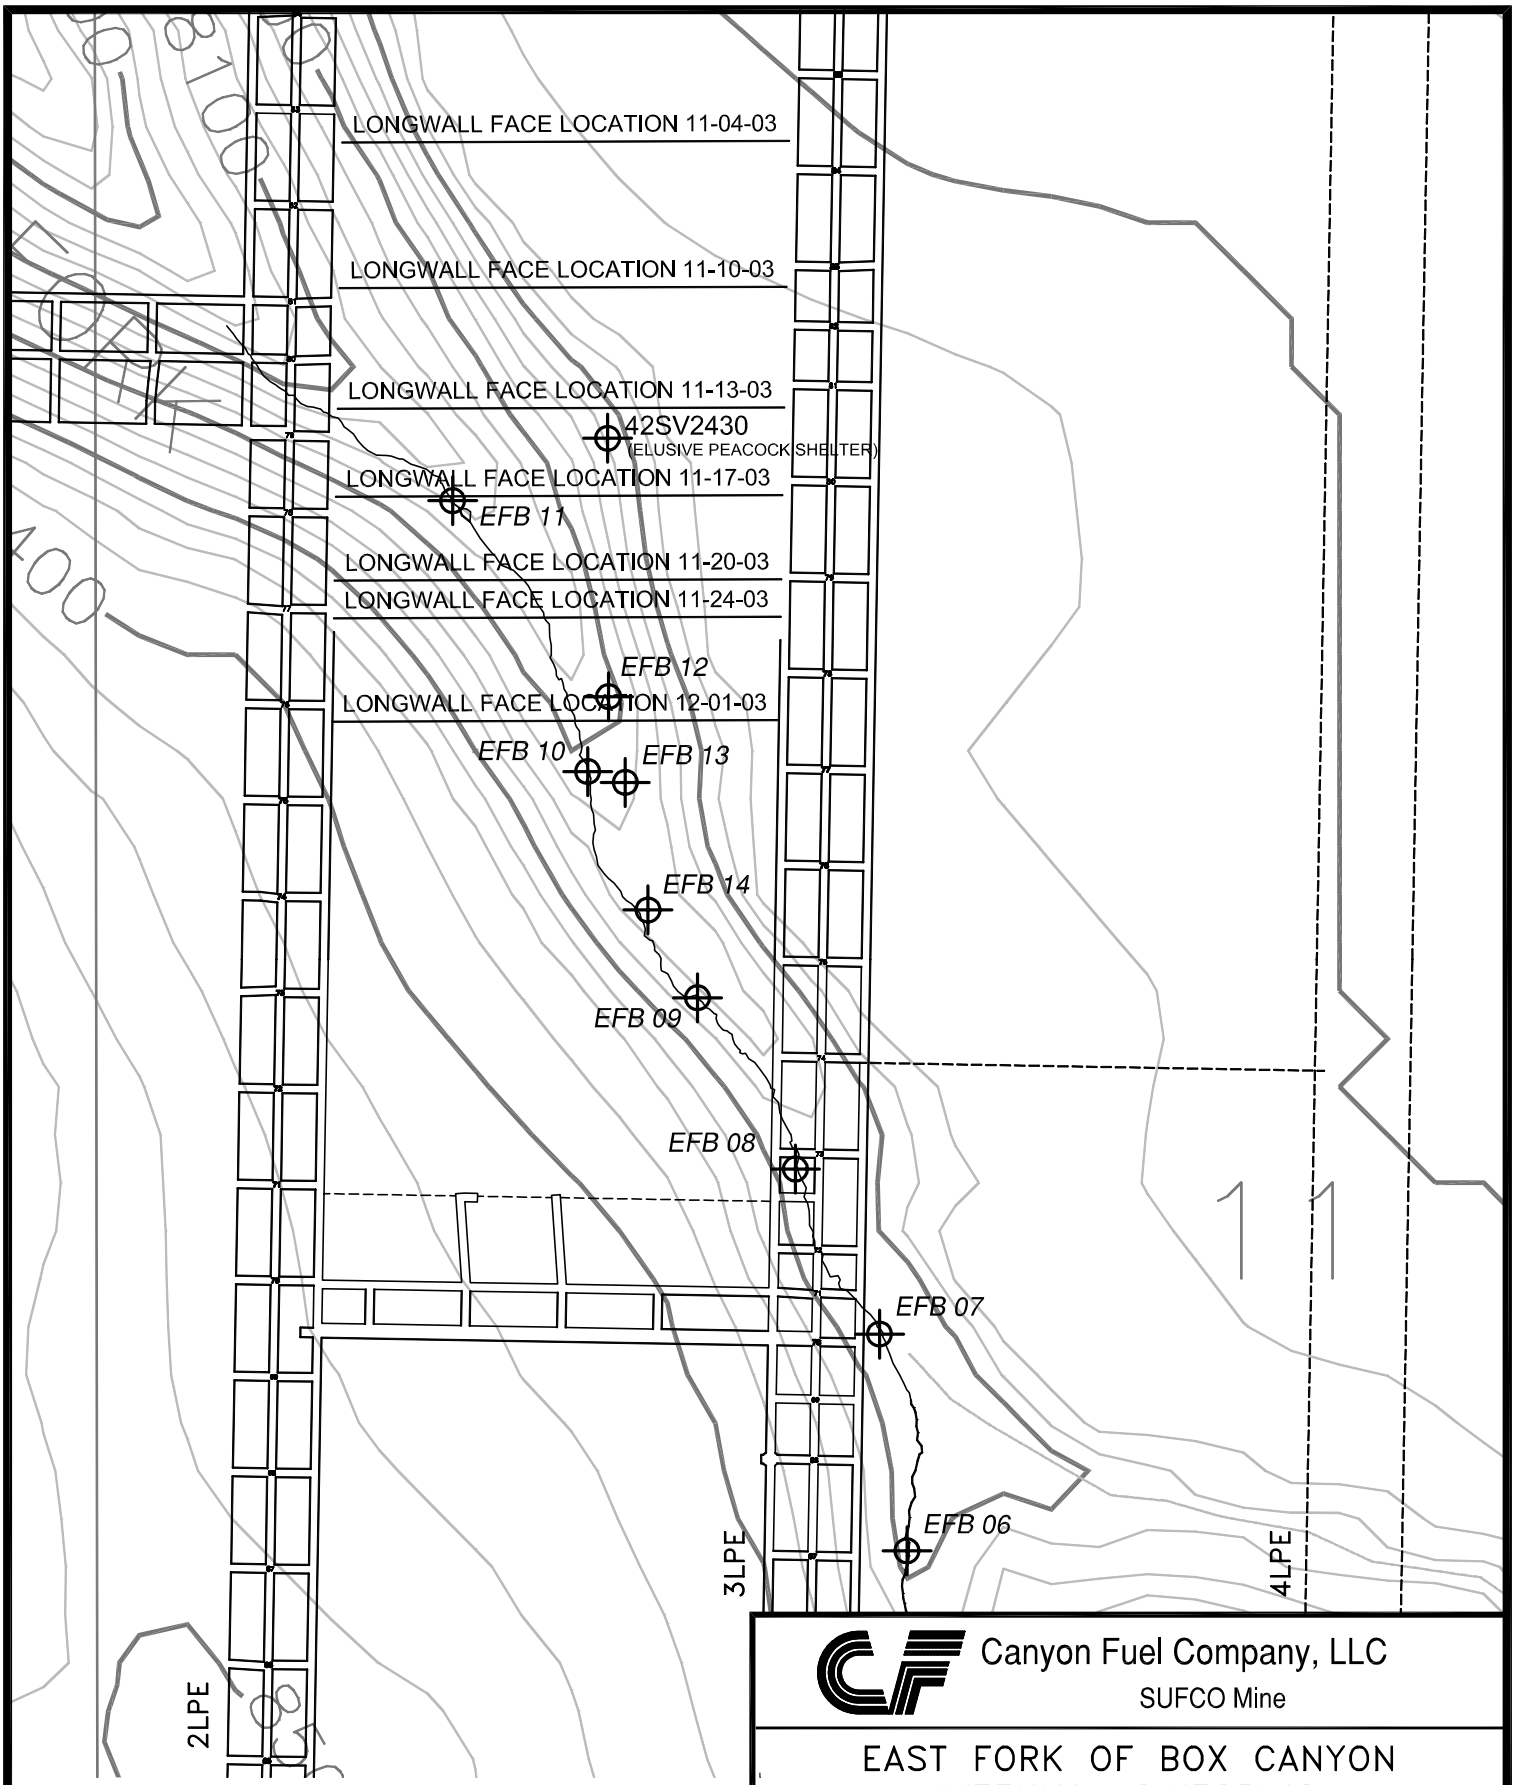

LEGEND

APPROXIMATE CRACK LOCATION

SURVEYED CRACK LOCATION

EFB MONITORING LOCATION

Canyon Fuel Company, LLC

SUFCO Mine

EAST FORK OF BOX CANYON WEEKLY MONITORING

DATE: DEC. 01, 2003	SCALE: 1" = 400'
397 SOUTH 800 WEST SALINA, UTAH 84654	DRAWN BY: BDH

FILENAME: H:\DWG\DOGM\EAST FORK BOX\3LPE WEEKLY MONITORING